Oakland Daily Evening Tribune.

VOL. XXVII. OAKLAND, CALIFORNIA MONDAY, JUNE 24, 1889. NO. 294.

ON THE MOVE.

Ambrose's Shanties to Have a Walk Around.

OLD ROOKERIES TO BE CONDEMNED.

The Health Officer and the Fire Warden Inspecting Houses in Central Chinatown.

In accordance with the instructions of the Board of Health, the Health Officer and the Sanitary Inspector will investigate central Chinatown and compel all tenants to conform to the laws and ordinances relating to sanitation.

Fire Warden Doody has discovered the following places to be without proper chimneys:

Quong Wo, 912 Franklin street.
Chin Fook, 373 Ninth street.
Hing Cleclong, 363 Ninth street.
Ah Goon, 365 Ninth street.
Quong Wo, Gun & Co., 58 Ninth street.

In every one of the above named houses proper and substantial chimneys will have to be built. A proper chimney will also have to be built in the Ambrose building on the corner of Ninth and Franklin streets that was recently raised.

Brother Ambrose Sander, which means "just and godly," says Brother Ambrose, said "forward" and the march of improvement again began this morning. It was 10 o'clock when the procession moved and at noontime it halted on the corner of Ninth and Franklin streets for refreshments.

Brother Ambrose was there. So was Councilman Taliesen Evans and so were A. W. Burrell and other Sixth Ward Improvers. A little further on Ninth street, near Webster street, was another crowd. Health Officer Crowley and Sanitary Inspector Smith, who were inspecting central Chinatown, in order to make a report at an adjourned meeting of the Board of Health Wednesday evening.

In the Treasurer's office in the City Hall there was a little meeting, at which were present Mayor pro tem. W. W. Camron, Councilman Brosnahan, Chief of the Fire Department Kennedy, and Fire Warden Doody. Upstairs the Commissioners of Public Works were holding a little consultation. All these gatherings were considering Brother Ambrose's shanties with which he proposed to "improve" Franklin street.

The conversation in the Treasurer's office was rather scattering, but it all had some bearing on Brother Ambrose's building.

"Brother Ambrose is looking for a couple of lots, one on each side of Mr. Camron's house," said Chief Kennedy.

"What for?" demanded the Mayor pro tem.

"He wants to move his two buildings out there. He says he wants to place one on each side and start a soap factory in one and a Chinese wash house in the other."

"Let him move them out there if he wants to and we'll soon show him what we'll do with them there," promptly replied Mr. Camron.

"I see that Brother Ambrose is now traveling around with a big navy revolver," said Fire Warden Doody.

"Is there not some way in which we could declare that building of his on the corner unsafe?" asked Acting Mayor Camron.

"I don't know," said Chief Kennedy. "I've always told Mr. Doody that I consider it unsafe."

Cannot we condemn it?" asked the Mayor pro tem.

"I'm willing," replied the chief. "There is one thing I am sure of. If that place ever gets afire I won't order one of my men into it. It is not safe and I am not going to endanger the lives of my men."

"Wouldn't it be cheaper to let the Chinatown burn down?"

"Then they would sue the city for damages," replied the Chief.

"I'm after Chinatown and when I get after anything I never let go," said Acting Mayor Camron.

"The charter gives you the power to move all washhouse wherever you please," suggested Chief Kennedy.

"But that means those conducted by white men as well as Chinese," said the Mayor pro tem.

"But you might move them outside of the fire limits. There is not a white laundry conducted by white men inside," said the Chief.

"What we want to do," said Mr. Camron, "is to use our power under charter, and declare all these things nuisances. Pass an ordinance saying that all these places are public nuisances and then root them out. The new fire ordinance prevents any more getting in, but we want to root out those already in, and I cannot see any other way to do it."

"There seems to be some defect about one ordinance," said Chief Kennedy. "We could not get a warrant for an arrest in the case of this Martin Welsh building."

"You bring those matters up before the Council," said Mr. Camron, "and we'll see that they are referred to the proper authorities. These city officers must attend to their duties, and if they do not we shall have them up for neglect of duty. They must attend to these matters, and we'll see to that they do."

"What are you going to do about those buildings that are already in the street?"

"The street department or the Board of Public Works have charge of them," said Mr. Camron, "but they must remove them from the street. The Board of Public Works occupies a very ticklish position in this matter."

"Brother Ambrose is going to erect brick there and he says he is going to send the bill to you," said Mr. Doody.

"That's all the good it will do him," responded Mr. Camron.

"Mr. Camron could have anything he wanted in the Sixth ward just now," said Mr. Brosnahan, admiringly.

Up stairs in the pleasant front rooms of the Board of Public Works sat three gentlemen. They were the three Public Workers of the city.

"What are you going to do about those buildings?" was asked.

"As I came up street they were being moved," said Mr. Fitzgerald.

"That is without a permit, is it not?"

"Yes," replied President Martin. "If he wants to move his building anywhere outside of the fire limits, I suppose there would be no objection. We revoked his permit long enough to give the Council time to pass the fire limit ordinance, and now it is passed and he cannot move the buildings to Franklin street, we are willing to grant another permit."

"Certainly," said Mr. Fitzgerald. "If they hadn't moved them we would have ordered them to do so. We merely revoked the permit in order to give the Council time to pass the ordinance."

"We had even before the Council and the public took hold of the matter, considered the advisability of revoking the permit," said President Martin. "I went to Mr. Fitzgerald's house on the evening before the Council meeting, and Mr. Camron took hold of the matter in order to speak to him about it."

"I understand the ordinance is quite defective," said Mr. Fitzgerald. "They may be moving the houses now."

When Fire Warden Doody heard of the moving he immediately hunted up Brother Ambrose and asked if he was moving them into the lot on Franklin street.

"I am not such a fool as all that. If I had wanted to do that I would have done it on Saturday."

"What are you going to do about it?" was the question put to Brother Ambrose.

"What can I do about it?" was the reply.

"Are you going to move them anywheres?"

"I am going to move them around the streets until I get a place to put them. I would be arrested if I allowed them to stay there. This is the most shortsighted policy. That was the greatest improvement that could have been made in the city, and yet they are blocking it."

"The Commissioners of Public Works say that they will give you a permit to move elsewhere."

"The board broke faith with me once. How can I tell but what they will do it again?"

To-night Chief Kennedy will notify the Council that the two buildings on the streets, one on the corner, and several others are dangerous, and the matter will be referred to the proper officers with power to act.

WATCHING THE HOUSE.

Mrs. Charles C. Boyer Is Very Hard to Find, Says the Constable.

Constable Kesler has been camping near the home of Mrs. Josephine Boyer, formerly Mrs. Green, widow of Dr. Thomas Green. He is very anxious to see the lady just for a minute, and for four days he has been trying to get a peep at her. The constable has a summons in the suit of Mary Donovan against Josephine Green, wherein the daughter is seeking to recover from her mother a piano which she asserts was made a present to her by her father, Dr. Thomas Green, in his lifetime, but which is claimed by the mother because she asserts that it was made a present to her. Kesler is trying to serve this summons. That is why Mrs. Boyer cannot be found. Last Friday morning the constable went to the house and asked for Mrs. Boyer.

"She has just gone up town," replied the servant.

At 1 o'clock Kesler returned in search of the frisky widow.

"She has not returned yet," was the remark of the servant.

At 6 o'clock Kesler returned again.

"She is still up town," was the information given by the servant.

At 9 o'clock Kesler again returned. "Is Mrs. Green at home?" asked the Constable of Thomas Green, who answered his call at the door.

"I am sorry," said Tommy. "She returned from down town and has gone back again."

Bright and early Saturday morning Kesler was again on the ground.

"Mrs. Green has gone to the city," was the information furnished by Charley Boyer.

This morning Mr. Kesler again called at the house.

Charles Boyer met him at the door.

"Is Mrs. Green or Mrs. Boyer at home?" asked the Constable.

"She is not at home," said Boyer.

"When will she be at home?"

"Some time to-day."

"Where is she?"

"Gone to San Francisco."

The Constable is still on the hunt, and expects to find the lady in the near future.

Councilman Taliesin Evans says:

"There is a vacant lot on the southeast corner of Fourteenth and Castro streets, and I have no doubt but that he could obtain a lease of the property, and it is very suitable, perhaps, for his buildings. They may improve the neighborhood."

Health Officer Crowley and Sanitary Inspector Smith made an investigation of the greater portion of the block bounded by Franklin, Webster, Ninth, and Eighth streets this morning.

"In nearly every instance," said Dr. Crowley, "we found that they were violating the sanitary laws in some respect. In all these cases we will endeavor to compel them to obey the laws. It is not, however, the duty of the Health Department to take up the prejudices of one people against another or to try and drive any class out of town. We are only to see that the sanitary laws are enforced."

The following places were visited:

Several partially completed houses on the corner of Ninth and Franklin streets belonging to Brother Ambrose.

Chin Fook at 371 and 373 Ninth street, wholesale butcher shop, dirty bad sowerage, sausages drying in the room; horse kept in the back room in the back part of the house. Owner unknown.

Hing Cling, next door, pool of water in back yard, defective plumbing, yard filled with little 4x6 sheds for sleeping. Mr. Lynch at Center street, owner.

Lim Wong, 365 Ninth street, four inch soil pipe open in room, defective plumbing. Owner, Thomas Moran.

Quong Wo Gun, 293 Ninth street, defective plumbing, no connections with washtubs. Owner, H. Furst.

Row of houses on Webster street, fair condition, plumbing might be improved.

IN LIFE AND IN DEATH.

An Infant Baptized, and Her Mother Committed to the Ground.

Two services were held yesterday in the residence of Samuel P. Hall, 1104 Fourteenth street. An infant was received into the church by the rite of baptism, and was given the name of her mother, whose dead body lay in the room. The funeral services over the body of the mother were then conducted. The child, eight months old, lay in the arms of her father, Samuel T. Black, as the venerable Dr. Benjamin Akerly read the service for the baptism of an infant and as he marked the cross with dampened finger upon the little forehead he pronounced her name Pauline. The widowed father gave the promises required of the sponsors.

Standing at the head of the flower burdened casket the Rev. Charles A. Miel, who two years ago pronounced Samuel T. Black and Pauline Pelham man and wife, read the office of the church for the burial of the dead, and before him lay the wasted remains of her whom he just had called Mrs. Black. After the hopeful chapter that St. Paul wrote to the people of Corinth and the prayers for comfort of the afflicted, the lid was closed, and Charles D. Pierce, Guy C. Earl, F. L. Whitney, F. B. Ogden, L. E. Boardman, and C. G. Reed bore the casket to the hearse.

At the cemetery the officiating priest committed the body to the ground and concluded the service.

Cannot Meet His Debts.

J. A. Mead, a groceryman doing business in Alameda, this morning filed his petition in insolvency in the Superior Court. His schedule shows that his liabilities amount to $5791 44, and his assets $1632 50. The creditors residing in Oakland and Alameda are: S. Angel & Co., $3 14; E. Bartlett, $2560; Evers & Co., $12 30; Whittier, Fuller & Co., $48 75; J. B. Vasburgh, $8 50; Francis & Co., 12 92; C. Peterson, $3; Phelan & Fish, $104 82; Gould & Williamson, $27.

NAGLE'S CONTEMPT.

He Cannot Monkey With a Country Court.

"Do I have to go inside this place," said a young man with a sad look as he stood before the prison gate at the County Jail this morning.

"Step right inside," remarked Jailer Morrison.

"But I have not committed any crime," demurred the young man.

"Step right inside."

"But ——."

"Get inside."

And he went inside and was forced to mingle with tramps and thieves. The young man is none other than Frank Nagle, and he had run up against justice as administered by Justice Lloyd of Berkeley. His Honor had subpoenaed Nagle as a witness in his court, and the young man failed to keep the engagement. Judge Lloyd had him brought into court this morning and found him guilty of contempt and ordered him to pay a fine of $10 or in default thereof to be confined in the County Jail for a period of ten days. As Nagle did not have the money with him he was forced to go to jail.

MRS. GODFREY WEDDED.

Dennis Neery Is the Happy Husband of the Lady.

The Heroine of the Celebrated Divorce Case Now the Wife of One of the Witnesses.

Mrs. Mary A. Godfrey was the heroine of the most celebrated divorce case ever tried in this county. She was young, buxom, and fond of pleasure. Her husband George Godfrey, was old, penurious, and very deaf. She had him arrested to have him examined as to his sanity. He was found to be sane, and sued for a divorce. The trial was held behind closed doors, but THE TRIBUNE daily printed full reports of the trial, to the admiration of court and attorneys and chagrin of the bailiff. Even diagrams on the blackboard of the court were reproduced.

At the trial considerable testimony was given about one Dennis Neery, a clerk in a dry goods store in San Francisco, who was at Byron Springs at a time Mrs. Godfrey happened to visit there.

The divorce was granted.

On Saturday last, at 2 o'clock, Dennis Neery and Mrs. Mary A. Godfrey were married at Sacramento.

Before the trouble in the Godfrey family the rich husband prepared deeds giving his young wife valuable property. She had the deeds recorded and now has the property.

Before Neery took the train to Sacramento on Saturday he said: "I am going to marry $50,000."

He did.

AN INSURANCE AGENT.

He Failed to Transfer a Policy Upon His Furniture.

The two story house 952 Thirty-fifth street, owned by G. S. Naismith, hired by D. S. Yerka and in part sublet by him to Mr. Lewis, and windmill and tankhouse in the same lot, were destroyed by fire at 3 o'clock yesterday morning, together with furniture of the occupants and a Queen City set of furniture owned by Mr. Naismith, who intended himself to occupy the house on July 1st., having notified Mr. Yerka to move. The insurance on the house was $1500, and the cost was $2100. The windmill and tank house were uninjured. The policy on Mr. Naismith's furniture covered it at his ranch, and not in his city residence, hence is valueless. Mr. Naismith's loss is $1000 to 3,700, and some papers of great value in his desk were destroyed. Mr. Naismith is an insurance agent and his brother agents are poking fun at him for not transferring the policy on his furniture and for not insuring his windmill and tank house.

The insurance companies will undoubtedly make a careful investigation into the case of the fire. Yerka, who saved most of his furniture, when asked by a reporter about the fire replied in a profane, brutal, and threatening way, and would tell nothing about the fire.

A LOVE SICK YOUTH.

He Annoys a Young Lady and Is Arrested for Insanity.

Martin Farroggi, an Australian teamster, is languishing in the County Jail because of his unconquerable love for Miss Daisy Sturman, daughter of Dr. W. B. Sturman of Alameda. For some days past the young man has been annoying the young lady, and a short time ago he asked her to marry him. As she is only fifteen years of age she was naturally somewhat surprised, and repulsed the young man for his audacity. She has never paid him any attention and even declines to notice him. The love sick youth, however, asserts that he has become possessed of the idea that he must marry the girl and says that he cannot govern his love for her. Dr. Sturman had the man arrested on a charge of insanity. Farroggi was recently discharged from the Stockton Asylum. The examination was set for 11 o'clock this morning, but neither Dr. Sturman nor his daughter put in an appearance. Judge Gibson ordered that they be summoned to appear at 2 o'clock this afternoon, and if they do not come he says he will punish them for contempt, and he does not know but what he will punish the doctor any way because of his failure to appear this morning.

A FOOL JOKE.

A False Notice of a Marriage Printed in a Newspaper.

MARRIED—Williams-Nevens—George W. Williams to Mamie H. Nevens, both of Moraga Valley, by Justice of the Peace Snook.

It was this little notice that caused much excitement at Grizzly Flat, where the parties reside. No one had heard of the marriage, because it had not taken place. Last Saturday the father of the girl visited Justice Snook to learn if he had performed the ceremony. He was told that no such persons were married by the Justice, and the father seemed much relieved. He is now looking for the person who inserted the notice in the paper, and vows vengeance should he ever find the guilty person. The couple are friends, and it is believed some one inserted the notice in the newspaper in order to have a joke on them. The joke has now become a serious matter.

The Late Mrs. Martin.

The body of Mrs. Mary Emma Martin, wife of Captain D. E. Martin, arrived on Saturday evening from Islington, where she died on May 29th. She was traveling in Europe for her health, but succumbed to heart disease at that place. The funeral will take place Wednesday at 3 P. M. from the residence at 1323 Harrison street.

Crushed Feet.

M. P. Divers, an employe of the California Sash, Door, and Blind Factory, lost a portion of his right foot yesterday. He missed his footing while attempting to board a train and had his foot crushed.

John Noonan lost all of his right foot, which was crushed by a narrow-gauge train in Alameda, which he tried to board. He was a laborer employed on the seawall.

—The families of H. P. Moreal, John Gunn Jr., and E. J. Blanding of Alameda and those of John Tyrrell and Mr. Dusenberry of Oakland are in camp in the Moraga valley, Contra Costa county.

COUNTY ROADS.

The Supervisors Order New Highways

FROM NILES OVER TO MISSION PEAK.

An Ordinance Granting a Franchise to the Piedmont Cable Railway Company.

The Board of Supervisors met in regular session this morning, all the members of the board being present, Supervisor Morgan in the chair.

G. L. Nusbaumer, J. G. Mortealegre and F. W. Henshaw, viewers of proposed new road from Mission San Jose to Niles, reported the result of their work. H. Overacker was $1000 damages, and reserves all the timber on his land. The viewers consider the new road a public necessity, and recommend its opening. Mr. Gallegos was awarded $474 by the viewers for fencing but he waived all claims and wanted no compensation whatever. It is needless to state that Mr. Gallegos is a Californian of the days of '49.

M. Tella wanted a bridge built to admit his cattle to pass under the road, and he would not waive the amount of his award.

James McKenna, who was awarded $200 by the viewers, said he wanted no damages at all, and waived all claims. Final action was postponed until the meeting in July.

O. Denny, Nicol Gading and George L. Nusbaumer reported favorably on the opening of the proposed new road, 2513.

The damages estimated are: F. Schutz, $20; H. Hoos, $15; William Diedrickson, $60; C. P. Hansen $213, and C. A. Biers, $158. S. G. Beetly stated that the route as laid out by the viewers is the best under all circumstances.

Mr. Hoos was called upon to testify in regard to the necessity of the new road. He was quite satisfied with the damages awarded to him by the viewers, and he seemed to think that Mr. Biers was fully compensated by the amount of damages reported by the viewers.

Aaron Harris said he lived just east of Mr. Biers, and he knew that there could be a road laid out on another route which would not do so much harm to Mr. Biers's land as the one now proposed. This proposed road runs through Mr. Biers's land, but a road might be run along the north line of the same land which would do less damage.

C. P. Hansen said the new road would do him a great deal of damage, and the $240 awarded him by the viewers is not sufficient.

On motion of Supervisor Martin it was decided that the entire board go and view the proposed road.

An ordinance was presented granting to the Piedmont Cable Company a franchise to construct and operate a railroad, commencing at a point in Moraga or Piedmont avenue, near Mountain View Cemetery distant five hundred feet, more or less, in a southwesterly direction from Vernal avenue, running thence northeasterly along Moraga or Piedmont avenue to Vernal avenue, thence southeasterly along Vernal avenue to May avenue, thence southwesterly along May avenue across Hillside avenue, thence southwesterly across Peralta avenue, thence southwesterly across Pleasant Valley avenue, thence southwesterly across Linda avenue to the northerly boundary line of the city of Oakland, and to run cars thereon moving by gravity or propelled by wire ropes moved by stationary steam engines, and to carry passengers and freight for hire.

The life of the franchise is 50 years and the grantee is required to give a bond for $10,000 to carry out the provisions.

Referred to the Committee on Finances.

A resolution by Mr. Bailey was passed making a public road of Public Road Survey No. 2515, as reported by the receivers appointed for that route.

The report of the viewers of county road No. 2509 was adopted, and the road ordered built.

The California Bridge and Tool Company submitted the following bids for building bridges across Sausal creek: $1351 and $2140.

A bid on the Niles bridge for $773 by W. H. Turner was received.

Mr. McDonald proposed to do the same work for $2 20 per lineal foot.

Rittig & Dowell offered a bid of $1385.

The bids were referred to the Building Committee.

H. Kunsi, from the Combination Bridge and Building Company, offered a bid of $797 for the Sausal bridge.

It was referred to Committee of the Whole of the Board.

W. B. Hardy offered to supply the board with stationery for one year for $542. Referred to the committee.

AROUND THE PIT.

Deputy Sheriff Alden's Search for a Cock Fight.

Deputy Sheriff Charles Alden was commissioned yesterday to go out to Johnny Maher's place and look after a cock fight, which it was said would take place. The handsome Deputy started for Butchertown to mingle among the sports. As he alighted from the train he noticed that a young man took him in and then started for Maher's place as fast as he could go. Alden took it easy and sauntered into Maher's saloon and thence into the barn, where he found about 200 sports assembled around a cock pit. But there were no chickens fighting, nor was there a trace of a cock to be seen. Deputy Alden noticed in the audience a number of gentlemen from Oakland. He asked them what was going on and was informed that some horses would be auctioned later in the day. The sports gave a knowing wink, but Alden was not going to be fooled. He remained around until all the sports departed for home, when it was announced that the auction of the horses was postponed.

CUPID'S MISTAKES.

Those Who Are Trying to Get Out of the Matrimonial Yoke.

Mary E. Levet has commenced suit for a divorce against J. B. Levet.

Judge Gibson has granted Kate E. Walters a divorce from Thomas Walters on the grounds of cruelty and of the defendant's conviction of a felony. Walters is now in San Quentin prison, serving a term of eighteen months for having thrown his wife out of a window. Mrs. Walters has little money, and finds it hard to support herself and children.

Anna I. Sariance is also seeking a separation from John A. Sariance, whom she charges with treating her in a cruel and inhuman manner. She accuses him of stabbing her in the back with a pocket knife and asserts that on one occasion he threw her down and drew a sharp knife across her throat thereby inflicting serious wounds. The litigants reside at Haywards.

SILVER IN JAIL.

He Professes to be Innocent of Any Crime.

G. Washington Silver, the Alameda lawyer, is in the County Jail awaiting trial on a charge of forgery. Constable Morris brought him from Mendocino, whither he had fled. Silver denies that he has committed any crime and avers that the "friends of Alameda are hounding him to death." He professes to know nothing about the forged affidavits, which were presented by him to Judge Ellsworth on the hearing of his contempt case and refuses to discuss his case with the reporters, saying that the whole affair will be shown up when the case is tried. Silver says that he left San Francisco last Wednesday as soon as he read in the paper that a warrant was out for his arrest. Before leaving, however, he got drunk, and when he became sober he found himself in Petaluma. He remained at that place two days, and then went to Santa Rosa. Being out of funds, he was compelled to beg his way to Cloverdale. He had nearly reached this place when the conductor put him off the train. From Cloverdale he beat his way to Ukiah. Then he begged the owner of the stage line to give him a ride in his buggy to Mendocino City. When he arrived at Mendocino a Deputy Sheriff stepped up to him and said: "Is your name Silver?"

He replied, "Yes."

"Then you are the man I want," said the deputy, and he took G. Washington Silver to jail.

This morning Silver cried while relating the story of his trip to the country. He will be examined before Justice Byler in Alameda, to-morrow.

WHY, MOLLIE.

She Goes to a Picnic and Lands in Jail.

"Oh, Mr. Jailer, please don't give my name away to the reporters," was the pleading of a pretty young woman as she departed from the County Jail this morning, where she had passed the night. "I have respectable parents, and it would kill them if they knew I was in jail.

"And yes, keep my name quiet, too," interposed her male friend, who had also spent the night in prison. "I am well connected in San Francisco and it would never do to let it be known that I have been on such a racket."

A kind friend had put up $10 bail for each of them, and they were discharged from custody.

Miss Mollie Wilson (but that is not her true name), resides at Redwood City, and yesterday she came to San Francisco to join her friend, H. M. Carstensen, and together they went to a picnic at Shell Mound Park. During the afternoon they started in to paint the park red, when Constable Con Keefe swooped down upon them and landed them in the County Jail on charges of disturbing the peace. They will not appear for trial.

A CALIFORNIA CYCLONE.

A Big Wind That Blew in Amador County.

Ione Valley Echo.

During the storm Sunday afternoon, a young cyclone made things lively through a very narrow strip of country, probably from fifty to 100 yards in width, and several miles in length. It tore across the country in a northeasterly direction, and from the vicinity of W. H. Prouty's ranch in Jackson valley to beyond Mt. Echo, a distance of about ten miles, we have heard reports of its course. Large oak trees were uprooted and immense logs were tossed around along the first few miles. It crossed the Ione race track and blew over several rods of fence. From there it seems to have taken a sort of a skip, but it struck the ranch of F. Mace, in the Mount Echo district, with great force. A large barn was completely demolished, the roof was partly blown from the dwelling house and much other damage inflicted. Boards and timbers were blown a great distance. One board from the barn was blown with such force that striking the house end first it penetrated clear through the wall and was afterward found fast in that position. Who says we never had a cyclone?

Congressman Simonds Complimented.

Minneapolis Tribune.

That famous patent lawyer, William E. Simonds, who defeated the witty Bob Vance at the polls in the Hartford district last fall, tells a pretty good story on himself. He has in his employ, as cook, an old colored woman, who was formerly a slave. She is very religious, and is continually quoting things from the Scriptures. The old woman has a very excellent voice, and sings her old plantation songs in the inimitable darky way. One Sunday morning she was singing away while preparing breakfast, and Mrs. Simonds arose and opened their room door that they might hear her the better. When they went down to breakfast Mrs. Simonds remarked:

"Aunty, my husband and myself have been enjoying your singing very much."

The old darkey looked pleased and saw an excellent opportunity of quoting Scripture, as she replied:

"Law, Missy, but I didn't know that I was castin' pearls befo' swine."

Native Maple Sugar.

Anderson Enterprise.

J. I. Honn of Redding came down from Sunny Hill, a mining camp on the north fork of the Cottonwood, last Monday and showed us a specimen of maple sugar made by Mr. Loomis from the sap of native trees in the Sunny Hill district. Not being a critical judge of pure maple sugar, we cannot say that it is equal to the New England product, but its appearance is that of an excellent grade. From a few trees Mr. Loomis ran out a washboiler full of sap and boiled it down. The creek in that neighborhood is lined on either side for a long distance with the native tree, and we can see no reason why it cannot be propagated and made a source of revenue. Some of our farmers should take a trip there and get a few of the trees and experiment.

The Late F. R. Coggeshall.

The body of Fred R. Coggeshall, who was drowned in the Columbia river last Thursday, will arrive in Oakland to-morrow and the funeral will be held at 4 P. M. to-morrow at the residence of Mrs. Catherine Coggeshall, corner of Forty-fifth street and San Pablo avenue.

—C. P. Garlick was in Fresno on Friday and flattered the residents by his complimentary comments on things seen.

FONTAINE'S CASE

The Trials of a Man Who Thought to Find but Happiness.

P. Fontaine is a well known resident of this city who recently cast his lot with the fertile Livermore valley, but his experience there has been a chapter of misfortunes. The first night of his residence in the valley was marked by the theft of twenty-five of his valuable orange trees. More recently he has had a difficulty with J. F. Meyers, the contractor for the building of his house. The house when built did not conform to the specifications and Mr. Fontaine served him with a legal notice to that effect. Mr. Fontaine says that the contractor responded by knocking him down in Beck's grocery store in Livermore and beating him so severely that he was confined to his bed for a week. Meyers was arrested for the assault and dismissed because of a defect in the complaint which District Attorney Reed says does not exist. He will be arrested again and tried by the justice in Pleasanton.

THE STORY OF SAMOA.

The Chaplain of the Trenton Tells of Life in the Islands.

The Samoans are Christians and Attend the Church Services Regularly.

At St. Andrew's Church in West Oakland last night a large congregation gathered to hear the Rev. A. A. McAllister, U. S. N., tell of the missionary work done in the Samoan Islands and about the islands themselves. Dr. McAllister was the chaplain of the United States steamer Trenton at the time of the disaster at Apia, and had made careful investigations into the habits and life of the inhabitants during the cruise of the ship among the Samoan islands several months previous. He spoke first of the usual tales of certain individuals, who are neither informed nor good observers, that decry foreign missions. He said these statements are unfounded and that he had not seen anything of the kind in Samoa or elsewhere to cause them and did not think anyone else had. Mr. McAllister then gave a description of the country, its inhabitants, their customs, etc. He said the island is of volcanic formation, the soil very fertile, and the climate equable the thermometer ranging the year round from 70 to 88 degrees.

The population of the islands is about 35,000, and the area about as large as that of Rhode Island. The principal exports are cotton, cocoanuts, sugar, and indigo, but very little of the productions come to America or are carried by American ships. The people in appearance are erect, well built, and of light olive complexion, and look more like Europeans than negroes. They have flat noses—a mark of pride—and they desire to keep their noses just as flat as possible.

The London Missionary Society, which is in no way, the speaker said, connected with the Church of England, sent out, in 1834, missionaries who set about to civilize and convert the savages. Afterwards they were joined by missionaries of other denominations. The result is that out of the 35,000 inhabitants to-day, 2300 are members of the London Missionary Society, 7000 are Methodists and 9000 are Roman Catholics.

Their Christianity is not merely of a formal kind, but they are practical Christians and live up to their religious precepts. To attend their respective churches regularly is not only custom, but anyone neglecting to do so meets with the most bitter reproach. At an early date the missionaries established schools, at the same time teaching the trades and arts of civilization.

There is now a college and a theological school, having an attendance of 108 students for the ministry, of whom forty are married, and their wives are in college learning all they can to assist their husbands in missionary work. The native missionaries meet with the greatest success in the neighboring islands. Since the college was founded 1717 Samoans have devoted four years to study in it, as it requires that time to complete the prescribed course.

In regard to the benevolent action of the Samoans in trying to save their enemies, the Germans, who were perishing during the awful disaster, Chaplain McAllister said it was not done from sudden impulse, but because they believed it was their duty as Christians to do so. Mr. McAllister closed with a thrilling account of the fatal storm; how for hours death stared them in the face, and how it was only through the heroic assistance of the brave Samoans that many more were not lost.

LOOKING FOR BLACK EYES.

Mr. Howard Still Searching for His Wife, Anita.

Mr. Howard, who lost his wife, Anita, as reported in last Saturday's TRIBUNE, is still very unhappy about the disappearance of his loved one.

It is reported that on Friday night last he went to Temescal and disturbed a dance there in progress, believing that his wife was among the merrymakers. But she did not happen to be there. On Saturday evening, after telling THE TRIBUNE reporter that he alone had published the truth about the case, Mr. Howard, accompanied by his brother, went over to San Francisco in the hope of learning something of the whereabouts of his lost lamb. Before attempting the passage across the raging bay, Mr. Howard took the precaution to sell out his business, the cash proceeds of which he placed in his pocket.

At the present writing Mr. Howard's whereabouts are as much a mystery as those of his wife.

Real Estate Values.

San Francisco Alta, To-day.

The price of real estate in Oakland and vicinity is continually getting higher. A few years ago land in this vicinity was a drug in the market. William J. Dingee's policy of subdividing tracts and disposing of town lots by public auction, advertising liberally in the *Alta* and other San Francisco papers, has enhanced property values wonderfully in this section.

Not Credible.

The report that a company of Chicago capitalists will start an extensive meat packing establishment in this city seems to be very much wind. Men who ought to be posted on a subject of this kind say that there can be nothing in it, as this coast is not now able to supply the home demand for packed pork and other meats, and therefore the exporting plan must be entirely out of order.

Formerly an Auburn Banker.

At the picnic and reunion of pioneer residents of Placer county, held at Shell Mound Park on Saturday last E. M. Hall of this city was elected President of the Placer County Pioneer Society.

You May Read the Paper.

The free reading rooms reopened to-day. The library will reopen on July 8th.

School Supplies.

The Board of Public Works will receive bids for school supplies to-morrow.

GREEN OREGON.

W. H. Mill's Study of the Great Northwest.

IMMENSE THRONG OF IMMIGRANTS.

Oregon and Washington Will Prosper and be Great, But Can Never Equal California.

W. H. Mills, Vice President of the California State Board of Trade, and Land Agent of the Central Pacific Railroad Company, has just returned with his family from a three days' trip through Oregon and Washington, during which time he has visited all the prominent sections of the country in his travels over 2000 miles by rail.

In an interview Mr. Mills says the immigration of Oregon and Washington is much greater than that of California, and is only exceeded by the influx to Southern California two years ago, which he thinks was the most phenomenal wave of immigration known in modern history.

The scenery from the summit of the Siskiyou mountains and on up to Portland and thence up the Columbia river to the Dalles Mr. Mills describes as the finest panorama ever seen from the window of a car or the deck of a steamboat. From the summit of the Siskiyou mountains the most interesting picture is obtained of Mount Shasta, whose great height of over 14,000 feet cannot be realized until one sees it from the highest accessible point at a distance of some seventy-five miles. He says mankind in general is intolerant of differences, and for that reason emigrants move to about the same latitude. The Swedes and Norwegians go into Wisconsin and Minnesota and the Italian into the grape and olive districts because they find things somewhat the same as they were at home. It is, therefore, difficult for the Californian, casting aside his knowledge of the actual productions of the State, when he rides through the Sacramento valley to [illegible] Oregon to tell why Oregon is a still more attractive than California. It is more likely to captivate for a time the Eastern visitor, because its verdure and [illegible] and wheat fields look more like those of Ohio or Iowa than do those of the Sacramento valley. That is why Oregon and Washington, with their comparatively recent transcontinental communications, are temporarily filling up more rapidly than California. However, Mr. Mills says there is a limit to this which will soon be felt. The limit lies in the cost of preparing land for horticultural and agricultural purposes.

The thickly timbered country must be cleared and artificial irrigation supplied, and all this costs heavily. Western Oregon he says is one vast, heavily timbered country, more thickly covered with fir and sugar pines than are the forest regions of California, and unlike the timbered lands of this State the growth is rank and impenetrable. After deducting the value of the timber from the cost of clearing ($150 per acre) an owner who was clearing his land would still be out $110 per acre before he could sow a crop or plant an orchard, and if he neglected his clearing for a few years all his labor would be lost. This expense is necessary before the land can be made as good as that of the San Joaquin Valley, which only costs $10 per acre to water. In other words, it costs the Oregonian fifteen times as much to put his land in order as it does the Californian. However Mr. Mills thinks that the Oregon people could make money in their timber and sheep and cattle interests, which, he asserts, is better than California, because that State has a better variety of grasses for the cattle.

Oregon can always raise finer apples than California for climatic reasons, but he thinks their agricultural interests never can compete with the Golden State. Oregon raises better oats than California. Its wool is quite as fine as in the United States, and so he thinks Oregon has plenty of resources of its own. Although a good cattle country Mr. Mills found that Oregon is importing over 75 per cent of its butter from California, whereas if it should make its own butter and rely on its natural resources it would become one of the most thrifty States in the Union.

With reference to the relative growth of Portland and its rival, Tacoma, Mr. Mills said: "Portland is a city of 60,000 inhabitants with a solidity necessitated by the demands of the country of which it is the commercial center. It is the effect of a course, the outgrowth of a necessity.

Tacoma is a city of 15,000 inhabitants, which seems to have carried on improvements with a kind of mortgage on posterity. It has, by its enterprise, invited a larger population which it may not get. When one sees a magnificent theater as large as the California Theater of San Francisco in the process of construction nearly completed for a city of 15,000 people he cannot help believing that it has been erected as a cause and not an effect. It has been erected not as a necessity demanded by a theater population but as an invitation for a theater loving people to come to Tacoma. Portland shows solidity in everything. Some of its largest merchant houses would do credit to San Francisco or New York.

The trip from San Francisco to Tacoma or the Dalles is well worth taking," concluded Mr. Mills. "One travels 1800 miles for about $41 round trip fare, which is $3 less than the Yosemite. The cost of living en route is not so great as much as to Yosemite, while the scenery, except right in Yosemite, of course, is above comparison with that of the Yosemite trip. Yes, the northwest is progressing rapidly, and if we don't go against the grain [illegible] succeed. But as an agricultural and horticultural country California will surpass the entire northwest. [illegible] year Oregon and Washington imported from the East, by the Northern Pacific Railroad, grapes and fruit. [illegible] the California State Board [illegible] will see that no more fruit comes from the East."

Necrology.

Ellen, wife of Dennis J. M[illegible], died on Saturday, at 857 Magnolia street. The funeral took place this afternoon. The deceased had many friends in West Oakland, who sincerely regret her death.

The Princess a General.

Mrs. Erol Good Wright, whose husband recently attempted to kill her, has found the manicure business unprofitable, and has accepted the position of general of the Roman army in the [illegible] of Pompeii, soon to be produced at Central Park.

A Divorce Wanted.

Anna I. Soriana has filed a suit for divorce against John A. Lariana.

If Mayor Would Veto It.

Councilman McAvoy does not approve of the new fire limit ordinance.

Night in New Orleans.

With brine upon its brow the soft breeze floats
Up from the gulf, across the planted lands
Where rice crops ripen and the young cane stands,
Its soft susurrus blending with the notes
That pour from myriads of piping throats,
Whose minstrelsy the ear of night commands;
While move, to deeper seas and wider strands,
The somber river and its silent boats.
From hedge and grove and tall, deep verdured trees
The dulcet winds delicious odors comb;
While stars infinitude over these
In upper silences have made their home,
And seem like multitudes of golden bees
Swarming in some vast empire's concave dome.

—*Mary Ashley Townsend.*

AT HOME AND ABROAD

A dry place, is East Oakland; refreshing drinks of best wines and liquors at the Union Saloon, J. D. Stewart, Prop'r.

Gem Saloon, Ned Rodgers, proprietor. Fine wines, liquors and cigars. Famous O. P. S. Whisky. 625 East Twelfth st.

Wanted 1000 men to unload schooners at the Cosmopolitan Exchange, Temescal, T. D. Sullivan prop. Telephone 137.

Kuhnle & Muller's Club Room, 1460½ 7th st., Center st. station, billiards and pool, choice wines, liquors, and cigars.

Before you take the train step in to the Time Card Saloon, cor. 7th and Webster sts.; fine wines, liquors, and cigars.

For Bumgardner Rye of 1881 go to Thayer, 464 Eighth street.

Buy, sell, or exchange furniture of RYAN & MELLOR'S, 1158 Broadway.

MATTRESSES called for, repaired and returned same day. A. A. WEST, 473 Twelfth street.

All goods at reduced rates at H. SCHELLHAAS'S, the King of all furniture dealers, 408 Eleventh street.

Schlitz' celebrated Milwaukee beer on draught at 468 Twelfth street. C. H. Kucks and Hugo Fuegel, Proprietors.

Gem Saloon, Ned Rodgers, proprietor. Fine wines, liquors and cigars. Famous O. P. S. whisky. 625 East Twelfth st.

Billy Kohler's saloon, 479 Seventh st. Choice selected stock of wines, liquors, and cigars. The celebrated Oakland Brewery beer and U. S. lager on tap.

The ... Saloon, Edcombs ... Wm ... Cave, 473 Eleventh street, is a favorite resort of all people who are fond of the good things of this life; for lunch daily.

Fine California clarets, white wines, port, sherry, angelica, brandies, old whiskies, Jamaica rum, all kinds of pure liquors; J. P. Rohrbach, 1720 7th street.

More Mowers Than Ever

There is still an opportunity to purchase a few of those Philadelphia lawn mowers at bed rock prices, which are noted as being the best in the market. Also an unlimited supply of the best quantities of garden hose, together with a fine line of table cutlery and builders' hardware; also an extraordinary large invoice of table cutlery, lawn tennis and croquet sets for the holidays soon to arrive, at Maxwell & Pearce's hardware establishment, 458 and 460 Twelfth street near Broadway.

The White Sulphur Springs,

Near St. Helena a favorite resort for Oaklanders, has been formally opened for the season. The hotel and grounds have been greatly improved, making it the most attractive summer resort in the State. The swimming and bathing facilities are unexcelled.

Notice.

The millinery business under the firm name of Springer & Champion, will in the future be Miss R. Champion. Thanking my many friends for their liberal patronage in the past, I hope to retain it in the future.

Miss CHAMPION.

Beautiful Complexions

Ladies desiring a beautiful complexion should use AYRE'S CREMO ... RIS. It restores the freshness of youth and is in no way injurious to the skin. Sold by all druggists. Price 25 cts. and 50 cts.

Oakland's Enterprise.

Trusses, abdominal supporters, Elastic stockings fitted scientifically by a physician at Osgood Bros., Seventh and Broadway, Oakland, Cal.

Best of Curled Hair

Mattresses at H. SCHELLHAAS,' 408 Eleventh street.

Practical School of Shorthand,

1004 B'd'y. Typewriting, business correspondence and dictation; individual instruction. Any one wishing to learn call. M. B. Price, Principal.

Improved Dress.

Mrs. M. H. Ober of 332 Sutter street, San Francisco, has opened a branch store at 1234 San Pablo avenue. A full line of Anna Jenness-Miller's famous divided skirts, also waists and union underwear. Sole agent for Alt... ea and Neroline Creme.

When You Build a House

See DAVIS & WHITE, Contractors and Builders: they belong to no combination, and can build your house for less money than any one else. Plans and specifications furnished on application. Temporarily located at Eighth and Jackson streets (new build...

The Place to Get Your Fruit.

For a fine assortment of choice fruit go to H. A. McClelland, 578 Twelfth street, East Oakland, who always carries a good supply of all kinds of berries, apricots, peaches, plums and everything the market affords; also a complete stock of vegetables. Telephone 383, four bells.

You can send your orders for wood or coal by postal to M. M. Bridges, coal dealer, corner of Sixth and Washington streets, and it will be delivered promptly and sold at the lowest prices.

Typewriting and Copying.

TYPEWRITING AND COPYING: all kinds of legal business, correspondence and copying neatly, promptly and accurately executed at the office of SCOTCHLER & GOTTSHALL, 483 Ninth street, corner of Washington street. e2-ve

STENOGRAPHER AND TYPE-writer—All kinds of legal work, business correspondence and copying promptly, accurately and neatly done; shorthand reporting and typewriting a specialty. At office of Moore & Reed, Attorneys at Law, cor. Ninth and Broadway, over Bank; hours, 9 A. M. to 12 M. MISS L. A. CASE, stenographer. fa8

Builders.

B. K. ALLEN, CARPENTER, builder and general jobber. Shop, 506 Thirteenth street. ja30

CONTRACTING, BUILDING AND General Jobbing in all its branches; plans, specifications and estimates furnished. H. J. SPECHT, 330 Harlan street, near B street, North Oakland. je1

G. M. WALKER, CONTRACTOR & builder. Res. cor. E. 16th & 21st av. my25

W. T. VEITCH, CONTRACTOR AND Builder. Office 1164 and 1166 Webster street. au11

Laundries.

A FRENCH LAUNDRY; SPECIALTY of children's wear, fine lace, flannels. Courbayre & Baisine, 1082 14th ave., E. ... mal4-2a

MME. CHATALAIN'S LACE LAUNdry and cleaning works, 230 1... th street corner of Alice. Lace curtains done up like new; gloves and feathers cleaned; children's caps and clothing a specialty. ...

FRENCH LAUNDRY FOR LACE and curtains removed from 1223 Broadway to 1370 Broadway

Insurance Companies

COMMERCIAL INSURANCE COMpany, California—J. B. LATON, Agent 468 Ninth street, Oakland. ...

Pianos and Organs

WILLIAM G. BADGER, AGENT for Hallett & Davis Co. pianos, removed to 17 Post st., San Francisco. no14-6

Real Estate.

$5500—HOUSE OF 8 ROOMS well, windmill and tank; good water cistern of 30,000 gals. capacity; lot 50x100, on north side of East Ninth street, between Third and Fourth avenues, for sale, or will exchange for a small ranch. CLOUGH & BAKER, 468 Ninth street. (1)

$400—100 choice lots on Baker, Essex, Harmon, and Lowell streets. (19.) These are bargains. Clough & Baker, 468 Ninth street.

$450—3 lots on Claremont avenue, 50x100 each. (33.) Clough & Baker, 468 Ninth street.

$500—Lots in Brumigam tract, 65x128 (12.) Clough & Baker, 468 Ninth street.

$600—Lot 53x100 on north side street in Temescal. (25.) Clough & Baker, 468 Ninth street.

$700—Lot 50x100, on Twenty-second st., near Adeline; a big bargain. Clough & Baker, 468 Ninth street.

$1050—Lot in East Berkeley, 100x132, on north side of Delaware street; good bargain. CLOUGH & BAKER, 468 Ninth street. (7)

$1400—Two lots in the Perrin tract, 50x141½, on north side of Thirty-eighth street; offer wanted. CLOUGH & BAKER, 468 Ninth street. (13)

$1900—Lot 72½x200, running from Thirty-ninth to Fortieth street, near Telegraph ave.; offer wanted. CLOUGH & BAKER, 468 Ninth street. (47)

$2000—Lot 50x100 on East Ninth street, between Third and Fourth aves., on north side of the street; offer wanted. CLOUGH & BAKER, 468 Ninth street. (8)

$2500—Lot 100x142 at Piedmont. Good business property. CLOUGH & BAKER, 468 Ninth street. (85)

$3115—A nice corner lot, 50x100, on Tenth street, near Market street station; all sewered; city water and gas on the lot; this is a bargain. CLOUGH & BAKER, 468 Ninth street. (84)

$3250—Lots 124x250 on Fortieth street, near West street. (15.) Clough & Baker, 468 Ninth street.

$6000—Lot 75x100 on Twelfth street, near Oak. (21.) Clough & Baker, 468 Ninth street.

$1650—Cottage of 6 rooms, No. 143 Fifth street; only $850 cash, balance on mortgage at 8 per cent; bargain. CLOUGH & BAKER, 468 Ninth street. (67)

$22,500—50 acres in the Blum & Levy tract, near the town of San Leandro; nice, rich soil. CLOUGH & BAKER, 468 Ninth street.

$25,000—2740 acres near Siegler Springs in Lake county; 900 acres good, level farm land, balance hilly and timbered. CLOUGH & DAVIS, 468 Ninth st.

$1800—Cottage of four rooms, lot 25x125; street macadamized; well, hot and cold water; near Twenty-first and Filbert streets. CLOUGH & BAKER, 468 Ninth street. (63)

$2500—House of 5 rooms and bath; lot 25x100, on West street. Clough & Baker, 468 Ninth street. (29.)

$2750—Cottage of 5 rooms, near corner of Eighth and Center streets; terms very easy and to suit. CLOUGH & BAKER, 468 Ninth street. (7)

$3000—Cottage of 5 rooms and bath; lot 100x100; barn and other outbuildings; on south side of Forty-fifth street. CLOUGH & BAKER, 468 Ninth st. (51)

$3400—Cottage of 6 rooms and bath and all modern improvements; lot 45x125; barn; cellar; on Chestnut street. CLOUGH & BAKER, 468 Ninth street. (41)

$3600—Cottage of 7 rooms on Sixteenth street, between Jefferson and Grove streets; lot 40x100; bargain. CLOUGH & BAKER, 468 Ninth street. (64)

$4250—House of 8 rooms; lot 25x100; all modern improvements; near Harrison and Eighth streets. Clough & Baker, 468 Ninth street. (16)

$4500—New cottage of 5 rooms and bath, high basement; excellent location on Peralta Heights; will exchange for Brooklyn property; lot 89x114. CLOUGH & BAKER, 468 Ninth street. (6)

$5000—House of 8 rooms; lot 75x100; on New Broadway; offer wanted. Clough & Baker, 468 Ninth street. (27)

$6000—House of 10 rooms on N. S. of Delger street, near Telegraph ave., lot 45x100; rents for $70 per month; bargain. CLOUGH & BAKER, 468 Ninth street. (31)

$6500—House of 9 rooms, well finished; lot 30x125; on Filbert street. CLOUGH & BAKER, 468 Ninth street. (10)

$7500—House of 8 rooms, on Frederick street, all modern improvements; lot 50x83. CLOUGH & BAKER, 468 Ninth street. (49)

$8500—House of 8 rooms; lot 75x125; nice flower garden, and all modern improvements; nicely situated on Filbert st., near Tenth. CLOUGH & BAKER, 468 Ninth street. (4)

$4500—2½ ACRES AT PIEDMONT, commanding a magnificent view, and near Piedmont Hotel; an A No. 1 investment, and the best bargain to be had at Piedmont. CLOUGH & BAKER, 468 Ninth st.

$3500—3½ acres on Mountain avenue, never-failing spring, excellent building site. CLOUGH & BAKER, 468 Ninth street.

$2250—2½ acres at Piedmont, on Highland avenue. CLOUGH & BAKER, 468 Ninth street.

$2750—3½ acres at Piedmont, on Highland avenue. CLOUGH & BAKER, 468 Ninth street.

$75,000—24 acres and the never-failing Piedmont springs and park, with the Hotel. CLOUGH & BAKER, 468 Ninth street.

$9000—9 acres on Mountain avenue. Clough & Baker, 468 Ninth street.

$11,000—11 acres on Highland avenue. Clough & Baker, 468 Ninth st.

$75,000—24 acres at Piedmont; nice location; grand view of Oakland, all the Bay of San Francisco, and Oakland Harbor; cheap at $100,000. Clough & Baker, 468 Ninth street.

$8000—Lot 125x100, on northeast corner First and Brush streets. CLOUGH & BAKER, 468 Ninth street.

$5500—House of 8 rooms; well, windmill and tank; will sell or exchange for small ranch in Sonoma county. CLOUGH & BAKER, 468 Ninth street.

$6000—12 acres near Mills Seminary; will sell or exchange for Oakland or San Francisco property. CLOUGH & BAKER, 468 Ninth street.

San Leandro Real Estate.

FOR SALE.

$3500—A beautiful modern house of 6 rooms, right in town, with all modern improvements; a good barn, with hay loft; also washhouse, crib shed, etc.; at 75 feet front; 18 bearing fruit trees. For particulars address THOMAS DRIVER, Real Estate Agent, San Leandro. je8-o

$8500—15 acres of fine land, lying about halfway between the narrow and broad gauge stations, San Leandro; a good dwelling house and barn on the grounds, also all the furniture, one wagon, one buggy, three horses and harnesses, one cow and 100 chickens go with it. For particulars address THOMAS DRIVER, Real Estate Agent, San Leandro. je8o

Alameda Real Estate.

$3250—MODERN COTTAGE OF 6 rooms; in good locality; Lot 57x158; three minutes from station. JOSEPH A. LEONARD, real estate agent, corner Park street and Santa Clara avenue, Alameda, or 321 Montgomery street, San Francisco. f219

Searchers of Records.

DU RAY SMITH, SEARCHER OF Records and Conveyancer, Alameda County Office, No. 459 Ninth street, bet. Broadway and Washington, Oakland.

G. W. M'KEAND, SEARCHER OF Records for Alameda county. Residence, 810 Thirteenth street, near Market street, offices, southeast corner Fourth and Broadway, Oakland.

STOCKER & HOLLAND, SUCCESsors to Stocker & Scharum, Searchers of Records for Alameda county; 804 Broadway, Oakland, Cal. Established 1865. Telephone 315. Postoffice box 315. ja10-

Lodge Meetings.

LIVE OAK LODGE, NO. 61, F. AND A. M., meets every Friday evening at Masonic Temple. ja8-

OAKLAND COUNCIL, NO. 12, R. & S. M., meets the third Thursday in each month P. M., Masonic Temple. 18-

THE SCOTTISH RITE BODIES OF Freemasonry meet every Monday evening at Masonic Temple. Brethren of the Rite cordially invited. 11

House Movers.

HOUSE MOVING IN ALL ITS branches done promptly and safely. Successor to Mrs. Lou Ziegler of San Francisco. H. A. DUNLAP, 720 7th st. Oakland. 24

S. F. Personals.

AMERICAN EXCHANGE HOTEL S. F.—CHARLES & WILLIAM MONTGOMERY, proprietors. Rates, $1 to $1.50 per day. no1-6

MASQUERADE COSTUMES — ALL country orders filled. M. PETER, 739 Market street, San Francisco. 11

Real Estate.

DUSINBURY & WURTS, SUCCESsors to A. J. SNYDER, 467 Ninth St., Oakland, Cal.

Two four roomed cottages fifty feet off San Pablo avenue; $1300 apiece.

Fine stock ranch, 1823 acres in forks of San Joaquin and Stanislaus rivers.

83 acres tract at Piedmont, near cable terminus.

Eight roomed house; sunny side of Eighteenth street, 40 feet front; only $2600.

Lots in Klinkner tract and Paradise Park cheap on the installment plan.

12 acres at Berkeley at a sacrifice if sold immediately.

Nice bay window 4 room cottage, on Linden street, near Twenty-fourth; only $700 in cash required.

Cheap land in Temescal, for sale on installments.

Money to loan and houses built on installment. Agency of Connecticut Fire Insurance Co.

FOR SALE—

$2400—2 STORY SIX ROOMED HOUSE on south side of Thirty-sixth st., between Grove street and Telegraph avenue; lot 50x120; lawns, shrubbery, etc.; stable for two horses; also cow stable. This is a very cheap place and must be sold on account of owner leaving town.

$1850—NEW 5 ROOMED EASTLAKE cottage on the north side of Irwin street; 5 blocks from Alcatraz station; lot 50x100. This is a very pretty place and will be sold on terms to suit purchaser.

$1000—NICE 4 ROOMED COTTAGE, bay window, pump, good well of water; lot 50x100; situated six blocks from Alcatraz station on the broad gauge running from Berkeley to Oakland; must be seen to be appreciated.

UNIMPROVED.

$700 EACH—GREATEST BARGAIN IN the market; 3 lots situated on one of the most desirable streets in Oakland; street all macadamized and sewered; size 25x60. Apply to SCOTCHLER & GOTTSHALL, 483 Ninth street, Oakland, Cal.

O. C. LOGAN, REAL ESTATE AND Loan Agent, 481 Ninth street, offers for sale the following described desirable property upon favorable terms:

$11,000—A new modern dwelling of 9 rooms; 14th st., near Grove.

$2500—Two story house of 8 rooms, bath; sunny side; Sixteenth street, 3 blocks from Tubb's Hotel.

$125 per acre — 430 acres rich valley land under high state of cultivation; 2 miles from Napa City.

$4500—20 acres rich valley land; well improved; 2½ miles from Napa City, or will exchange for Oakland property.

O. C. LOGAN, 481 Ninth street, Oakland.

$3150—Just completed new modern cottage of 6 rooms, bath, laundry and gas; lot 25x130-9; patent stone walks and steps; lot above the street grade; near Market street station. 163

$1800—House of 6 rooms; lot 25x115; between Broadway and Telegraph avenue. 126

$2750—Modern cottage of 8 rooms, bath, and laundry; corner lot 50x125; near Tubbs' Hotel. Fine cation. 178

$1350—On Thirteenth avenue, 25x120; cottage of 4 rooms. 184

FINE BUILDING SITES, all prices.

McDONALD & CAMERON, REAL Estate. 474 Eighth street, Oakland.

RESIDENCE WANTED IN EXchange for a fine improved ranch. Address JOHN KRIST, San Francisco. je18-1wx

15 ACRES OF IMPROVED LAND on Seminary avenue, near Mills Seminary; good buildings and orchard; highly cultivated land; well and tank house. Call on premises. C. O. TRASK, Seminary avenue. je12-1ax

A FIRST CLASS COTTAGE OF SIX rooms and bath, large kitchen and laundry, gas and all modern improvements; a fine yard of flowers; part of the furniture with the place if desired. Also corner lots for sale, nicely graded; ready for building; elevated grounds, magnificent view; ten minutes' walk to station; corner lot 150 feet square and house of 7 rooms and barn; all kinds of choice fruits. This property is within five minutes' walk of 5 different churches, and near two schools. Apply to or address MRS. B. HAYNES, 1518 Seventh ave., bet. 20th and 21st sts. ao6-2wx

$10,000—A FINE BUSINESS corner on Washington street. IRWIN & JOHNSON, 463 Ninth street. je20-1w

$12,000—A SPLENDID CORNER on Broadway; the best buy on the street. IRWIN & JOHNSON, 463 Ninth street. je20-1w

FINE RANCH FOR SALE AT A great bargain—250 acres near San Leandro, Alameda county; 160 acres suitable for fruit; well watered by living springs; would make a fine dairy ranch; a good permanent investment; price $75 per acre, upon easy terms. Apply to W. E. DARGIE, TRIBUNE office, Oakland.

IF YOU WANT TO BUY OR SELL real estate go to M. T. Dusinbury, 469 9th st; notary work & conveyancing. Tel.325 ap12

NOTICE TO REAL ESTATE agents—We are now prepared to furnish up cottages in all grades of furniture and carpets; liberal commission allowed; bring on your Eastern people and we will use 'em well." H. SCHELLHAAS, 40 Eleventh st.

Attorneys.

A. A. MOORE, SOUTHEAST COR. ner Ninth and Broadway.

CHARLES L. COLVIN, ATTORNEY-at-Law and Notary Public, office 854½ Broadway, rooms 7 and 8, Oakland. ja2-xc

C. T. JOHNS, ATTORNEY AT LAW, 863 Broadway, Oakland se24-o

DODGE & FRY, ATTORNEYS AT Law, 906 Broadway, room 17, Blake & Moffitt building.

EDWARD C. ROBINSON, ATTORney at Law, rooms 19 and 20 Blake and Moffitt building, corner Eighth and Broadway, Oakland.

FRED L. BUTTON, ATTORNEY AT law and Notary Public, 989 Broadway, near Tenth, Oakland, Cal. se13

FREDERICK E. WHITNEY, ATtorney at Law, and notary public, 906 Broadway, rooms 27 and 28, Oakland, Cal. au27

FRANK B. OGDEN, ATTORNEY and Counsellor at Law and Notary Public; 854½ Broadway, room 45. jan8-6

GEORGE E. DE GOLIA, ATTORney at Law, 959 Broadway, Oakland. oc23

GEORGE W. LANGAN, ATTORNEY and Counselor at Law, Livermore, Alameda Co., Cal.

H. A. LUTTRELL, ATTORNEY-AT-law and notary public, 969 Broadway, rooms 36-37. mr28-6a

J. E. McELRATH, ATTORNEY AT Law, rooms 9 and 10 Blake-Moffitt building, cor. Broadway and Eighth st., Oakland ap1

J. C. PLUNKETT, ATTORNEY AT law, northeast corner Broadway and Seventh street, rooms 5 and 6, Oakland, Cal. money to loan on real estate. je7o

J. A. ROBINSON, 509 MONTGOMery street, rooms 3 and 4, San Francisco

LIN S. CHURCH—DISTRICT ATtorney's office, Court House.

M. C. CHAPMAN, ATTORNEY AT Law, 906 Broadway, rooms 15 and 16, Blake & Moffitt building.

MORROW & STRATTON, ATTORneys at Law, 325 Montgomery street, San Francisco. Entrance, room 32. no16-o

NYE AND RICHARDSON, ROOMS 8, 9, and 10, 458 Eighth street, Oakland

R. M. FITZGERALD, ATTORNEY at Law, 854½ Broadway, rooms 1 and 2, Oakland, Cal. je2

SAMUEL BELL McKEE JR., ATtorney at Law, 957 Broadway, Oakland, Cal. ap10

THOS. F. GRABER, ATTORNEY at Law, rooms 7 and 8, 854½ Broadway corner Seventh street Oakland, Cal. fe19

Notaries Public.

H. J. M'AVOY, NOTARY PUBLIC and Conveyancer, 877 Washington street. jy28

P. D. BROWNE, NOTARY PUBLIC, 458 Ninth street, between Broadway and Washington. Always in attendance. oc31-xc

WM. J. DINGEE, OFFICE, 460 AND 462 Eighth street.

Musical.

MISS M. L. KIMBALL, TEACHER of piano, harp, violin, guitar, and banjo, wishes to inform her friends and pupils that she has removed to 1034 Jackson street, San Francisco. se12-xc

Bakeries

NEW YORK BAKERY, 908 BROADway. German French, Milk and Amer can bread

For Sale.

$100—FOR SALE, NEW TOP buggy; $25, new road cart, harness, and horses of all kinds for sale or exchange at H. SCHELLHAAS, 408 Eleventh street.

A HACK FOR SALE; CHEAP FOR cash. Apply at 567 Eleventh avenue and 14th st., coal yard, East Oakland ma29-ax

A TOP BUGGY FOR SALE AT 859 Webster street, price $60. ap23-o

A FINE UPRIGHT HALLET BRO. piano for sale. Apply at 829 Seventh street. $250. fe1-o

DAIRY FOR SALE—A RARE chance to go into the dairy business; only offered for sale; 100 milch cows, 30 tons hay, 8 horses, dairy and ranching utensils. Apply to ALBERT SCHMIDT, Real Estate Agent, 624 East Twelfth st., East Oakland. je18-o

FOR SALE—A TEAM OF GRAY mares, weighing about 2300 lbs. 5 years old. Apply at GLOVER'S STABLE, Ninth street, Oakland. a24-1wx

FOR SALE A GOOD MILK ROUTE with a small number of cows very cheap. Inquire at 518 Eighth St., Oakland. je22-1wx

FRESH COWS FOR SALE AT 1621 Thirteenth street, near Center. je22-1wx

FOR SALE—A 4X5 INSTANTANeous detective camera and outfit, also a 56 inch expert Columbia bicycle, both in good condition. For further particulars apply at 1883 Telegraph avenue. e22-1wx

FOR SALE—ONE CAMPING WAGon; a set of double harness; one very stylish child's pony, with harness and cart; and one large young horse, suitable for surrey. Inquire of JULIUS WYMAN, 115 East 4th st., near 23d ave. station local road. je22-1wx

FOR SALE AT A SACRIFICE—A moquet carpet for two parlors, with curtains and portieres to match. 624 Myrtle street. e20-1wx

FOR SALE—A YOUNG, BAY HORSE 7 years old, 17 hands high; perfectly sound; weighs 1500; well broke, single or double; suitable for cart or truck horse. Apply at 368 Eighth street. je13-1

FOR SALE—TWO FINE CARRIAGE horses, young and gentle. Apply to BROOKS & HUMPHREY, 411 Eleventh st. je12-1

HORSE, BUGGY, HARNESS AND robe for sale; suitable for lady. Call at 1432 Sixteenth street, cor. Center. e21-1wx

FOR SALE — SEVERAL YOUNG horses, suitable for delivery and buggies; one large horse, weight about 1,300 lbs. Inquire at SAMSON'S MARKET, 77 Eleventh street. e11-1wx

FOR SALE—A THOROUGH BRED female COACH DOG, 8 months old, beautifully spotted; price $5. Address OLD-PORT, box 2, this office. je ...

FOR SALE—A FIRST CLASS GENeral merchandise business, established for the last 17 years, in a thriving town, 2 hours' ride from San Francisco. For particulars apply at THE TRIBUNE office. je ...

FOR SALE—MODERN 8 ROOM house on Sycamore street, between Telegraph avenue and Grove street, with fine improvements; stable and good barn. Price $3500. Apply to JEFFRESS & WHITE, No. 1428 Twenty-third avenue. ma17-o

FOR SALE—ALL KINDS OF FURniture, carpets, stoves, crockery, glass and tin ware; we have now in stock a choice line of every day household goods that we offer at low prices; bear in mind we do not advertise them at cost like other dealers, and then charge you a fancy price, but give you genuine bargains. H. SCHELLHAAS the boss furniture dealer. 408 Eleventh st ...

FOR SALE—TWO FINE FRESH milch cows. Apply for information at the Old Lusk House, North Temescal. ap23-o

FOR SALE—AT A BARGAIN—A seven room two story house with all modern improvements; a No. 1 location; five minutes' walk to Brooklyn station. Apply to ALBERT SCHMIDT, real estate agent, 624 East Twelfth street, East Oakland. fe8-o

FOR SALE—THE FURNITURE IN a cottage house of five rooms and bath furniture good and almost new; house to rent; good location; commodious grounds. Address FURNITURE, Box 1, TRIBUNE office. de19 o

FOR SALE—FRESH COWS AND horses for cash or on installments; cows to rent by the month; horses and buggies to let cheap; plough horses for sale; one fine fresh Jersey cow, and fine lot of manure, either delivered or on the place. Apply at Seventh and Alice streets, Oakland. no13-xc

MEAT MARKET AND RESTAURant business for sale and building to lease at low rent. Apply T. MALONEY, corner Shattuck ave., Channing way, Berkeley, five minutes' walk from two RR depots. my25-1a

STODDARD PIANO FOR SALE IN first-class condition; price $100, cost $500. Apply at 367 Durant or 18th st. je18 1wx

TWO CHOICE, BLOOD RED, DARK red, yearling Devon bulls for sale. Apply to R. E. ROWLAND, Orinda Park, Contra Costa county, or newstand, corner Tenth street and Broadway. m 25-o

Personal.

THE ELEGANT BUSS—FAVORite and Mayflower—Joseph Martin proprietor. Office, Broadway, near Seventh; and orders left or sent by postal to P. J. Reilly's Drug Store, 847 Broadway, will be promptly attended to. Rates very reasonable ap1-o

A NEW CIGAR STORE—I WISH to call the public's attention to the fact that I have fitted up a first class cigar store at 628 East Twelfth street, with the best brands of cigars and tobaccos. F. E. BUNKER, proprietor, SAM RADCLIFF, manager. f2

ATTENTION—CHAPEL'S FRENCH female pills for irregularities of monthly periods from colds, etc.; splendid for ladies in delicate health and other conditions; cure for all guaranteed—$5. MRS. DAVIES, 42 ... Kearny street.

BEST STOCK OF FIREWORKS and Yankee Notions in East Oakland at MRS. FRANK KENNEDY'S, 749 East Twelfth street. je19

CHAMBER SUITS AND MATTRESS, $9 and up; 1158 Broadway; RYAN & MELLOR. a12-lc

CUTFLOWERS ROSES, BOUQUETS seeds, bulbs, orchids, and shrubbery, gardens laid out tastefully; floral supplies for parties, etc., a specialty. B. FLOSSMANN, cor Twelfth and Alice streets. m14 vc

FRESH BREAD, PIES AND CAKES delivered to any part of East Oakland or Fruit Vale; home baking a specialty. St PETER'S BAKERY, 770 12th st., bet. 14th & 15th aves. W. A. McElhatton, proprietor. e7-o

FINE FURNITURE REPAIRING, pianos repolished, natural wood finishing; furniture carefully packed, and all work well and promptly executed at reasonable rates. W. WOODS, 371 12th st., near Franklin. j-13 1a

G. B. SEYMOUR, 1014 WASHINGton st., dealer in fruit, produce, salt meats, sausages, dressed poultry, butter, eggs, cheese and lard; table delicacies in season. Orders promptly delivered. je24-xc

GET YOUR SPRING SUITS MADE at AUGUST FETSCH'S, 307 San Pablo avenue. je10.1a

GO TO THE OAKWOOD HOTEL for your meals; we set the best table in town; 25 cents single meal; five meals for $1. East Oakland. me22 1a

INDEPENDENT PLANING MILL, cor. Second and Brush streets, manufacture mouldings, brackets, window frames, water tanks; all descriptions of planing, shaping, etc. JOHNSON & SORENSEN, props. ma14-vc

JAMES HOWARD, SANTA CLARA Creamery, 1403 San Pablo ave, and 558 18th st. Fresh cream, milk, butter, cheese, from our own dairy. Buttermilk and butter churned twice a day. my8-1a

LARGEST STOCK OF FIREworks and Yankee notions at MRS. J. VINCENT'S 1728 Seventh st. e20 vc

NOW IS THE TIME—CHOICE butter 35c per roll, and fresh eggs 25c per dozen at Mrs. Joseph's, 961 East Fourteenth street, East Oakland. je18-1a

PERSONAL—NOTICE TO THE PUBlic—We have no branch in the city; positively the only SCHELLHAAS in the furniture and carpet business in Oakland; look out for frauds; call at our large stores and see our mammoth stock of new and second hand furniture of all kinds; 408 Eleventh street.

PACIFIC DYEING AND CLEANING Works have removed their office to 460 10th st. near Broadway. Ladies' and gen ... clothing cleaned or dyed in a superior manner at reasonable prices. J. SPAULDING & CO. se15-xc

ROSSO'S COTTAGE-FRENCH RESTaurant, private family, dining room, pleasant grounds, meals at all hours up to 12 P. M., pure wines and liquors, 12th st., opposite Lake Merritt; B'dway cars pass the place. ma13-vc

THE PEOPLE'S FURNITURE Store, 413 Twelfth street, near Broadway, will sell household furniture of all kinds, carpets, etc., lower than any other firm in Oakland. Convince yourself by giving us a call. je17-o

THE WOMAN'S SHELTERING AND Protection Home of Oakland is prepared to receive young children whose mothers have employment during the day. Applications to be made at the Home, 1274 Franklin st no3 to

THE NEW GOLDEN GATE FURniture store has just opened at 473-475 8th st., bet. Wash'ton and B'd'y, also at 816-818 B'd'y, near 6th; the largest stock of new and 2nd hand furniture, stoves, carpets, tinware, agateware, at low prices. M. LINDENBAUM, Proprietor. je18xc

TO BUY OR SELL FURNITURE call at 1158 Broadway RYAN & MELLOR au18-o

WE WISH TO ANNOUNCE TO THE public in general, that we are prepared to give the highest price for second hand furniture. You will do well to see us before selling. CRESA & FISHER, 1338 San Pablo avenue. my28-o

Furnished Rooms.

A NICE, QUIET FURNISHED room, or two if desired, furnished for light housekeeping, use of bath; private family. Inquire at 469 Twenty-second street, next to corner of Broadway. mr27-o

FURNISHED ROOM TO LET IN A neatly furnished house, conveniently located near Adeline station; rent $6 per month. Apply at 936 Poplar street. je20-1wx

FOR RENT—A COSY, WELL FURnished flat to parties without children; the owner, a widow lady, would like to make arrangement to board for the rent. Apply at 968 Grove street. je12-1f

LA CLEDE HOUSE, SOUTHEAST corner of Broadway and Thirteenth; elegantly furnished sunny rooms, single and in suites. Apply at 1116 Broadway. my4-o

ONE LARGE, SUNNY, FURNISHED or unfurnished, alcove room to let in a private family; also single room, furnished; use of bath. Call at 767 Thirteenth st. je18-1wx

TO LET, FURNISHED—A LARGE front parlor bedroom, with small kitchen, suitable for light housekeeping, with fine piano; also a light running sewing machine, if desired; 616 (sunny side) Twelfth street, bet. Grove and Jefferson. je22-1wx

TO LET—TWO SUNNY, FURNISHed rooms; no children; private family; 1213 Jefferson st., near Fourteenth. je22-1wx

TWO FURNISHED ROOMS; LARGE sunny front room, two closets, running water, good-sized kitchen; rent $12; to parties having their own dishes and cooking utensils; reference; half block from both narrow and broad gauge trains. 320 Sixth street, between Webster and Harrison streets. je21-1wx

TO LET—FROM TWO TO FOUR pleasant sunny rooms, furnished for housekeeping. 770 Fourteenth street, near West. On line of horse cars. e21-1wx

TO LET—A HANDSOMELY FURnished sunny parlor, used as a bedroom, suitable for one or two gentlemen, in quiet family, with all modern conveniences; rent $7 per month. Two minutes' walk from Oak station. Apply at 858 Jackson st. je20-1wx

TO LET (FURNISHED FOR HOUSEkeeping—3 rooms and bath; good well water through the house; good neighborhood. Call at 2235 Elm street, corner of Edward; take Telegraph ave. cars to Edward street; walk one block. no16-o

TWO SUNNY FURNISHED ROOMS (with use of kitchen and garden) to let in West Berkeley. Inquire at south-west corner Fourth and Page streets. ma9-o

Rooms Wanted.

A YOUNG GIRL ATTENDING BUsiness college would like a home where she can render her services in part payment for her board. Address STUDENT, box 1, TRIBUNE office. je22-1wx

MAN AND WIFE WISH TWO CONnecting rooms, with board, within 4 blocks of Oakland narrow gauge depot. Address, stating terms and location, J. C. FRENCH, San Francisco. je21 2tx

NEATLY FURNISHED ROOMS wanted for light housekeeping by three ladies of refinement; must be near RR. Address BOSTON, box 2, this office. je20-1w

Rooms and Boarding.

MARKET STREET HOUSE, 8TH and Market streets; newly furnished with all the comforts of a hotel. Rooms in suits or single.

WEBER'S HOTEL, Corner Twelfth and Franklin Sts. Best appointed second class hotel in Oakland Prices reasonable. CHAS. H. PFEIFFER.

Houses to Rent.

FOR RENT—TWO BEAUTIFUL new flats of 6 and 7 rooms each; nice location; 2 additional storerooms in basement; modern improvements, etc. Apply at the office of S. S. STEELE, 461 Ninth St. je15-o

FOR RENT TO THE RIGHT PARTY without small children, a NEW lower six room flat, with every improvement, electric bells, etc., to be completed July 15th; two minutes' walk from railroad station; owner perfectly willing to arrange everything pleasant to a permanent tenant; rent $35. Address FLAT, box 2, TRIBUNE office. je10-o

FOR RENT OR LEASE—MODERN house of ten rooms, stable and carriage house, chicken yard, nice lawn, flowers and fruit; pasture for cow; desirable locality; 5 minutes from street cars, 15 from steam cars. Apply to FRANTZ & LOWE, 476 Eighth street, Oakland. je1-o

FOR RENT — FLATS OF THREE and four rooms each for housekeeping, in the Hanifin block, corner Nineteenth street and San Pablo avenue. Apply at 1463 San Pablo avenue, or to J. J. HANIFIN. jy21-o

HOUSE OF NINE ROOMS AND bath to let; all modern conveniences; first-class neighborhood; three minutes' walk from local train. Inquire of O. J. DENISON, Tenth street, between Broadway and Washington. je18-o

HOUSE TO RENT AND FOR SALE. Apply to DR. SAM. MERRITT, Madison street. no5

LARGE, AIRY HOUSE FOR RENT—12 sunny rooms, handsomely papered, modern improvements; commodious grounds; good location; rent reasonable to permanent tenant. Apply at 1063 Eleventh avenue; key at 626 Twelfth street, East Oakland. je22-1w

RESTAURANT AND LODGING house to let; best location in the town of Livermore; in Levy's block. For particulars apply to S. LEVY, Livermore, Cal. je10-o

Furnished Houses to Rent.

A COTTAGE HOUSE OF FIVE rooms and bath to let; good location; commodious grounds; furniture in house good, and almost new, for sale. Address FURNITURE, box 1, TRIBUNE office. de24-o

FOR RENT—A BEAUTIFUL SUBurban home; large cottage of 9 rooms, partly furnished; surrounded by fine grounds; fruit trees, shrubbery, artesian well water; park and windmill; good stable; chicken house; north side of Forty-seventh street one block east of San Pablo avenue. Apply on premises to MRS. JOHANNA BERBST, or H. F. Gordon, 902 Broadway. je22 1wx

RENT $40—FURNISHED HOUSE of 9 rooms to let; bath, hot and cold water; cor. Seventeenth and West streets. Inquire at house or address U, box 3, this office. j24-1wx

Mill For Rent.

FOR RENT—ABOUT AUGUST 1ST., The Planing Mill premises, now occupied by Niehaus Bros. & Co., adjoining the West Berkeley lumberyard. For terms, etc. address H. W. TAYLOR, West Berkeley. ma22-o

Stores to Rent.

TWO STORES TO LET AT TEMEScal; one with family rooms attached; rent low. Apply at 409 Twelfth street.

Lost and Found.

FOUND—EARLY EVERY MORNING up to 8 P. M. you can find bargains in high chairs at low prices at H. SCHELLHAAS; ladies free, children half price; patent kitchen tables, only $4.75 each, at 408 Eleventh street.

LOST—A WHITE SETTER DOG, with yellow spots; answers to the name of "Nadine." Leave at 1155 Broadway, room 30, and receive suitable reward. je-22-1w

LOST—LEATHER HANDBAG from buggy, in going from University to Alameda through Claremont, Temescal and Oakland. Finder will be rewarded on returning same to C. W. MERRILL, 2065 Santa Clara ave., Alameda. je21-6tx

LOST—A TIME BOOK, CONTAINing two or more receipts for money in name of TOOHIG & MOORE. Leave at 969 Broadway. je21-1wx

LOST—SUNDAY, JUNE 16TH, A black shawl in going from Eleventh and Broadway streets to Fruit Vale. Leave at 1054 Broadway, cor. Eleventh st. je19-1wx

LOST—A NEW UMBRELLA, WITH gold head. Finder will be suitably rewarded by leaving same at TRIBUNE office. my18-o

LOST—BY A LADY, A PURSE containing $30 in gold, a little silver and some postage stamps; lost on Seventh street. Finder will be suitably rewarded by leaving at his office. ma16-o

Dressmaking.

DRESS-CUTTING SCHOOL — INstructions given in Mme. Kellogg's French system of dress-cutting at 1003½ Broadway Oakland, California. ma29-o

WANTED—AN APPRENTICE TO learn dressmaking; a fine opportunity for a good, industrious girl. Call immediately at MRS. S. BURROUGHS, 1507 Broadway

I WISH TO CALL THE ATTENtion of the ladies to the fact that I have opened my dressmaking parlors, at 1156 Broadway, where with 15 years' experience, I am prepared to do all kinds of dressmaking at reasonable figures; perfect fit guaranteed MRS. H. F. LARRABEE. ap26-o

Horseshoers.

MARTIN RYAN, THE PIONEER horseshoer of Oakland (located 869 Clay street, near Eighth), has had twenty-six years' experience in the business; he surely is the man to do your shoeing; try him. 8-o

REDDING & McDONALD, BLACKsmiths and wagon makers; repairing in all its branches neatly and promptly done; horseshoeing, special attention paid to horses that interfere: 1713 San Pablo ave., nr. 25th. fe7-o

WHEN YOUR HORSES NEED shoeing take them to Robert Gilmore, 569 Twelfth street, between Harrison and Alice where they will be shod in a first class manner; one but first class mechanics employed. 12th my28-o

Physicians.

B. T. MOUSER M. D., EYE, EAR, and throat; office and residence, corner Telegraph and Shattuck avenues; hours 8 to 9 A. M., 3 to 5 and 6 to 7 P. M.; Telephone 137[3]

C. J. SECHRIST THROAT, NOSE and Lungs. Office, 1108½ Broadway; hours 2 to 5 and 7 to 8, Sundays 1.30 to 3 P. M.

C. L. M'CRACKEN, M. D., OFFICE 969 Broadway, rooms 47 and 48, office hours 11 to 12 M., 2 to 4, and 7 to 8 P. M.

J. C. S. AKERLY, M. D., PHYSICIAN and surgeon, Playter block, corner of San Pablo avenue and Broadway, rooms 7 and 8; office hours, 1 to 3 and 7 to 8 P. M. Residence Adeline and Sixteenth streets, hours from 8 to 10 A. M. ap5

J. H. WYTHE, M. D. — PHYSICIAN and surgeon; office and residence 825 Fourteenth street, above Market; hours 9 to 11 A. M. and 3 to 5 P. M. Telephone 169.

SMITH, G. S., M. D., PHYSICIAN, surgeon, and accoucheur; B. A. Trinity College, midwifery, diploma, Rotunda Lying-in Hospital, Dublin, Ireland; hours, 8 to 9 A. M., 12 to 2 and 7 to 8 P. M.; residence ... to 1002 ADELINE street

Physicians' Directory.

MEMBERS ALAMEDA CO. MEDICAL ASSOCIATION

ADAMS, G. B.—OFFICE AND RESIdence 1014 Broadway; hours, 10 A. M. to 12 M., to 4 and 6 to 7:30 P. M. Telephone 229.

A. M. TAYLOR, M. D. SURGEON and Physician, San Leandro; office in Dickinson's Drug Store; hours from 10 to 12 A. M. and 4 to 6 and 7 to 8 P. M. Residence, Estudillo avenue.

ADAMS, F. L.—OFFICE, TWELFTH and Broadway; hours, 10 to 11 A. M., and 4 to 5 P. M. Residence, S.W. corner Grove and Seventeenth streets.

BRADWAY, J. R.—OFFICE 1003½ Broadway; hours 9 to 10 A. M. 1 to 3 and 7:30 to 9 P. M. Residence 760 Tenth street.

DR. BOYSON, OFFICE, PHELAN'S Building, Market and O'Farrell streets, San Francisco; 1 to 3. Residence 1026 Adeline st., Oakland; 8-9 A. M. & 5-6 P. M.

MULLER, H. E. — OFFICE AND residence 1153 Broadway, rooms 20 and 21, hours 2 to 4, and 7 and 8 P. M. Telephone 31.

SOUTHARD, W. F.—OFFICE, 1155 Broadway; residence, 1208 Castro street. Hours, 10 to 12 A. M., 1 to 2 P. M. Sundays, 1 to 3 P. M. Eye, Ear, and Throat.

Eclectic Physicians.

JOHN FEARN, M. D.; OFFICE COR. 10th and Washington sts; hours 2 to 4 and 6.30 to 7:30 P. M., Sundays 9 to 10:30 A. M. only. Specialty chronic diseases and children's diseases.

Homœopathic Physicians.

P. W. POULSON, M. D. PH. D. Homœopathist, Resident surgeon at Fruit Vale Hospital. Office, cor. 22d ave. and 14th street. Hrs. 2 to 4 P. M. Diseases of women and children.

Medical.

AT DR. HALL'S, 426 KEARNY ST. San Francisco, diseases incident to females treated successfully. 1-o

DR. E. ROBBINS, 127 SUTTER ST., San Francisco, cures diseases by electricity; massage and all steam baths; consultation free, and diseases diagnosed without explanation of patient free of charge; female diseases a specialty. ma 5-o

DR. O. C. O'DONNELL—OFFICE residence, 704 Washington street, corner Kearny, San Francisco. Office hours, 9 A. M. to 4 P. M., and 7 to 8 P. M. Particular attention paid to diseases of women and children. 21-o

SYPHILITIC BLOOD DISEASES; call or write. The only specific and permanent cure. COOK REMEDY CO., 605 Market street, San Francisco, Cal. ay18-o

THE OAKLAND WONDERFUL CAtarrh Cure cures old standing Bronchitis; it will cure the worst cases of Catarrh in a few days; come and try it. 764 Seventh St., Market St. station, Oakland. my2 -1a

Professional Cards.

MRS. H. L. BIGELOW GIVES HOT air baths with or without electricity and magnetic treatment; special attention to ladies and children. 1304 Eighth street. Adeline station. je1 ...

MRS. C. E. MERWIN, CHRISTIAN Science Healer, Residence 548 Twentieth street between San Pablo and Telegraph avenues; office hours, 1 to 5 P. M. y28-xc

MRS. J. A. D. ADAMS, M. D., C. S. B. Christian Scientist, graduate of the Massachusetts Metaphysical College, Boston; teacher and Practitioner. Residence and office, 569 Seventeenth street Oakland. Telephone 391 jel

MRS. DR. M. D. WILSON, OFFICE and residence, 766 Thirteenth street; hours, 8 to 8:30 A. M.; 2 to 4 P. M.; hospital for special treatment of cancers, 768 Twelfth street. Telephone 433. se2

Oakland Dentists.

H. J. PLOMTEAUX, D. D. S. 1115 Broadway, between Twelfth and Thirteenth, Oakland, has adopted a method of filling teeth with less pain, at one third the expense and in one-third the time required by any other first-class method. Examination and advice gratis. 5 ...-xc

A. CORNWALL, DENTIST 1069 Broadway. 22

DR. W. H. SIMMONS, DENTIST. Dental rooms 3 and 4, Evert's Block, 1014 Broadway, Oakland. Office hours 9 A. M. to 5 P. M. 22-o

G. H. KRIECHBAUM, OFFICE 854½ Broadway, corner of Seventh, Oakland. Office hours, 9 to 12 A. M. and 1 to 5 P. M. ja21

J. M. DUNN, D. D. S.; OFFICE, 1155 Broadway, rooms 28 and 29. au17

W. E. BROOKS, DENTIST, SUCcessor to A. LeFevre, 1166 Broadway, northwest corner Thirteenth street. 1b-o

San Francisco Dentists.

CROOME DENTAL ASSOCIATION, 759 Market street, between Third and Fourth streets, opposite Phelan Building; GAS SPECIALISTS—The only safe and reliable anesthetic in use for the painless extraction of teeth. SIMPLE, HARMLESS, PLEASANT, and SURE. Artificial teeth from $7 per set; filling from $1; extracting 50c, and with gas $1. Formerly of 823 Market st. au13

DR. SIMMS, DENTIST, FORMERLY of 825 Market street, has removed to the Arcade building, 930 Market street, San Francisco; near Baldwin Hotel. p13-

Veterinary Surgeons.

W. H. CARPENTER & SON! VETerinary Infirmary, 226 Eighth street; T. CARPENTER, M. O. C. V. S., resident surgeon, Honorary Graduate of Ontario Veterinary College Honorary Fellow of Ontario Veterinary Medical Society, Graduate of Mc Mahon's School of Veterinary Dentistry. Telephone 427. No specialties.

CHAS. H. ROMAN, VETERINARY Surgeon, office and hospital, S. W. Cor. 10th and Market st. Accommodations for sick horses; consultation free. Leave orders at the PEOPLE'S EXPRESS COMPANY, 423 Tenth street. ...-xc

H. R. JACKSON, VETERINARY Surgeon and Horse Dentist. Residence, 1760 San Pablo avenue, near 25th st., Oakland. Calls punctually attended to, day or night. All diseases of cattle skillfully treated. oc24-o

Restaurants.

ACME RESTAURANT, 1669 7TH ST. has changed hands, and under the management of experienced caterers, whose main object is to please their patrons. The best of cooks and courteous waiters employed. WEEKS BROS., Props. ...

A GOOD MEAL CAN ALWAYS BE obtained at the New York Restaurant, 826½ Broadway, night or day, consisting of the best meats, game, oysters, and everything good to eat that the market affords; N. C. MILLOGLAV & CO., proprietors. fe5

LONG BRANCH RESTAURANT and Oyster House, cor. Franklin and 14th sts., best meal served night and day by one of the best cooks in Oakland; 5 meal tickets $1; board by the week $4; oysters in every style. F. G. BISAZZI, cook and proprietor. m27-xc

MAISON DOREE RESTAURANT, 1223 San Pablo avenue, open day and night; oysters served in every style; tables supplied with the best; 21 meal tickets, $4; ladies private rooms. Lawrence & Co., Props.

THE "MARTIN" RESTAURANT, 1207 Broadway and 1208 San Pablo avenue, is now being elegantly fitted up; meals every minute; oysters served in every style; meal tickets, 21 for $4; 5 for $1; monthly board, $18; place lately renovated. Proprietors, LOUIS CALUORI & CO. 10-1a

GRAND CENTRAL COFFEE PARlors, 439 Seventh street; everything neat and clean; the table supplied with the best the market affords, at reasonable rates. Drop in and see us. SIMMONSON & LILIENTHAL

M. ROCOVICH. A. ROVICH.
RESTAURANT AND COFFEE SAloon; oysters in every style; meals every minute; choice liquors and cigars; ladies' private dining rooms; open day and night. 844 Market street, Oakland. p25-o

Spiritualism.

MRS. W. WEIR, TELEGRAPHIC medium, controlled by the late Mrs. Breed, the wonderful rapping medium; sittings daily; also a powerful magnetic healer; treats all kinds of chronic and acute diseases successfully. 1562 Seventh street, West Oakland, Center street station. 21-xc

MRS. H. A. TURNER, CLAIRVOYant, business and spirit medium, 560 Twenty-fourth street, Oakland; take Telegraph avenue cars.

Situations—Female

A RELIABLE GIRL DESIRES A situation to do general housework or cooking and assist with housework in an American family; references if required. Apply at 520 Fifth street, between Washington and Clay. je21-1wx

A WOMAN ADVANCED IN YEARS would like a position in a small family, city or country, to do housework. Call at SHELTERING HOME, 1274 Franklin street, e20-1w

A YOUNG GERMAN WOMAN wants a situation in a small family to do cooking and general housework. Address or call at 1405 Fifteenth street. je19 1wx

A YOUNG GERMAN GIRL WISHES to do housework or second work in private family. Call at 1471 San Pablo avenue. je19-1wx

A YOUNG GIRL WISHES A position to do general housework and plain cooking; highly recommended. Please call on or address P. M. 820 Thirty-sixth street, between Market and West, Oakland. e19 1wx

A FEW GERMAN AND SWEDISH cooks, German second girls, and an American woman just from the East for general housework, desire situations. Call upon or address Mrs. L. C. MARVIN, 1115 Washington street. je18 1w

FIRST - CLASS DRESSMAKER from Philadelphia wishes a few more engagements in families. Call at 854 Jackson street. je19-1wx

FOR BEST SERVANTS GIVE orders to SWEDISH EMPLOYMENT AGENCY, 421 Powell street, San Francisco. fe8-o

NURSE—MIDDLE-AGED WOMAN wishes to get work as nurse by the day or week; terms reasonable. Apply at 841 Magnolia street. je17-1wx

PARTIES WANTING RELIABLE help will be suited by calling at 425 Eleventh street; private reception room for ladies; oldest Employment office in Oakland. MRS T. BUCKINGHAM. je13-1wx

SITUATION WANTED BY A middle-aged woman lately from the East to do general housework; city or country. 516 Ninth street, between Washington and Clay. je13 1w

SITUATION WANTED BY AN American girl for second work or general housework; best of references if required. Apply at 1378 Fifth street, near Center station. je 8 1w

TO LADIES AND HOUSEWIVES OF Oakland: We wish to call your attention to the fact that whenever you require servants such as cooks, house girls, nurses, coachmen, gardeners, we are prepared to supply your wants at short notice. OAKLAND EMPLOYMENT AGENCY, 474 Tenth street

WANTED—SITUATION AS HOUSEkeeper or nurse; no object on to the country. Call at 563 Fifth street. ...-1wx

WANTED — BY A COMPETENT girl, a position to do general housework in a private family. Call at or address EMPLOYMENT BUREAU, 506 Ninth street. je 8 1w

WANTED—A COMPETENT DRESSmaker. Apply to MRS. HUTCHINSON'S, 1227 Eleventh avenue, East Oakland. ...18-1wx

Female Help Wanted.

T. R. BURNS STILL CONTINUES his reliable employment bureau at Tenth and Broadway, where ladies and gentlemen can leave their orders and where the best help and positions can be obtained. ap12

WANTED—A HEALTHY, RELIAble, willing young woman to wait on an invalid and make herself generally useful in a family of five adults; one who can run a sewing machine; no one need apply who does not desire a permanent position. Apply to 1488 ASHWORTH, Tubbs Hotel, room 115, between 2 and 3 P. M. je22-1wx

WANTED—A YOUNG WOMAN FOR general housework; must be a good cook and laundress; wages, if satisfactory, $25; Scandinavian or German preferred. Apply at 1571 Seventh avenue, East Oakland. je19-1wx

WANTED — OLD LADY FOR light housework, house companionship, $10; boy to wash dishes, $3 per week; girl waiter, $15, with advance if suitable; cook for small family, references, $25. OAKLAND EMPLOYMENT AGENCY, 474 Tenth st.

WANTED—400 LADIES AND GENtlemen to buy one of our patent kitchen tables, flour bins, drawers, bread boards, all complete, only $4.75 each; they have been sold for $8 a short time ago; we have a contract to sell 100 in 60 days; come and see us. H. SCHELLHAAS, 408 Eleventh street.

Situations—Male.

A YOUNG MAN WANTS WORK AS coachman; is a first class driver and also handy around a garden. Address H. T., box 3, TRIBUNE office. je24-1wx

AN ENGLISHMAN WISHES A SITuation as a mechanic; is a sober and industrious man, and has the best of references; is able to fill almost any mechanical position. Call at or address 1268 San Pablo ave. j2...1wx

BOY WANTS PLACE IN PRIVATE family to work for board and go to school; can take care of horses, cow and garden. Address H. L. S., Clinton House, East Twelfth street and Sixth ave., East Oakland. je2...1wx

BLACKSMITH—A STEADY, YOUNG man wants a situation as helper in blacksmith shop. Address S., 1807 Seventh street. je18 1wx

GIVE YOUR ORDERS FOR BEST male and female help to SWEDISH EMPLOYMENT AGENCY, 421 Powell street, San Francisco. fe8-o

SITUATION WANTED BY A YOUNG man in a grocery store or driving a delivery wagon. Address "R. R." Weber Hotel, corner Twelfth and Franklin Sts. je21 3tx

WANTED — BY A YOUNG MAN (Swede) place to take care of horses; is willing to do anything around the place. Address N., box 3, this office. e24 2tx

WANTED — IMMEDIATELY, A strong, intelligent boy, with some knowledge of typesetting; good chance for a steady boy; state wages wanted. EXPRESS, Livingston, Alameda County, Cal. je19-1wx

YOUNG MAN 17 DESIRES POSItion in law office; good scholar; references. Address D. COTTER, Haywards Cal. je21-1wx.

Male Help Wanted.

WANTED — GENTLEMEN WITH good references, to establish agencies all over the United States; big profits to the right party. MRS. DABNEY, 1003½ Broadway, je14

WANTED—MORE BUYERS FOR furniture and carpets; positively no outside auction business; we will give you a guaranty that we do as we agree; our word is our bond; 18 years in the same block and the same business. H. SCHELLHAAS, the original, 408 Eleventh street.

Wanted Miscellaneous.

DOG WANTED — A MALE NEWfoundland or St. Bernard pup which has been weaned. Address, stating price, etc., S. A., box 4, TRIBUNE office. je24-3tx

WANTED—EVERYBODY IN OAKland to know the best and cheapest and squarest house to buy, sell, or exchange furniture, carpets, ranges, and stoves, and anything to be had at H. SCHELLHAAS, 408 11th st., our word for it, give us a call.

Removal Notices.

NOTICE OF REMOVAL. MRS. A. Rosenthal has removed her clothing and gent's furnishing goods from 477 to 1518 7th street, where she will be pleased to see her old customers. Full line of h... ma20-xc

Architects.

C. K. HILL & CO., ARCHITECTS, B. & M. Bldg. 1003 Broadway, cor. 8th, room 80; take elevator. ...28

W. W. GOODRICH, ARCHITECT and Sanitary Engineer, 1034 Broadway Oakland, Cal. fe1-o

Business Notices.

A COMPLETE STOCK OF MAnila straw wrapping paper, paper bags, twines, and stationery of all kinds. H. N. GARD & CO., 1163 Washington st. au2

A. BORONIE & CO., 925 THIRD street, corner Myrtle; ashes and rubbish removed; manure hauled for lawns and gardens; prompt attention to orders. fe-1

FOR RENT—FOLDING CHAIRS, cane seat chairs, small tables for euchre parties, dishes, cutlery; everything for parties can be had at the Old Reliable Furniture Dealer, H. SCHELHAAS, 408 Eleventh street.

OAKLAND BONE YARD—DEAD animals removed from Oakland, Alameda, Berkeley, and vicinity. Address OAKLAND STOCKYARD, or by Telephone, HENRY A. AUDIFFRED. ap5-3r.

T. W. MORGAN, CITY SURVEYOR and Engineer; room 7, City Hall, Fourteenth and Washington streets, Oakland, Cal. Official survey of lots, sewerage systems designed, ranches surveyed, maps and estimates made. jy5o

Educational.

MADAME MELCHIOND HAS GONE to France for a visit of three months, and hopes to return with an accession of French vivacity drawn from her native soil and with an inexhaustible supply of subjects of conversation suggested by the great exposition. During her absence inquiries and correspondence may be addressed to her, care of MISS SINCLAIR, at the old address, 216 Eleventh st. Classes will be resumed on September 1st.

SPANISH LESSONS GIVEN BY A Spanish lady at 1463 Broadway. For terms and particulars apply to MISS C. VALLEJO. au 18-6

IN SYLVAN GLADES.

That's Where the People Are Perspiring.

WHO THEY ARE AND WHERE THEY ARE

Those Who Remain Celebrate Their Leftness by Gay Song and Merry Dance.

The engagement is announced of Miss Minnie Wilkinson and Henry Allen Russell. The wedding will take place in the near future.

The engagement is announced of Robert Scott of Thirty-fourth street, between West and Market, and Miss Kitto, who resides at Thirty-fourth and Adeline. The wedding will take place July 3d.

The wedding of Miss Tillie E. King and Thomas E. Green of the firm of Joyce & Green, merchants of Oakland, will occur next Thursday evening at St. Mary's Cathedral, San Francisco.

STEPHENSON WALKER.

Last Wednesday night at the residence of J. D. Nielson on Park street, Alameda, Miss Emily Walker of San Francisco, and Charles F. Stephenson, brother of Stanley Stephenson, the artistic painter and decorator of Park street, were joined in marriage by Rev. A. T. Perkins. A numerous party of friends of the happy couple were present at the ceremony, and at its conclusion dancing and singing entertained the guests until the wedding supper was ready.

The following ladies and gentlemen were present: Mr. and Mrs. J. D. Nield, Mr. and Mrs. Robert Stephenson, Mr. and Mrs. Pryde, M. Parks, Mrs. Parks, Stanley Stephenson, Miss Mary Stephenson, William Walker, Miss Brodway, Mr. Brodway, Mr. and Mrs. Bridge, Miss Hattie Bridge, Hyatt Moaire, William Brown, P. Corogan, J. Parks, Charles Loesch, H. Welsh, George Geblin, John Bridge, J. A. Burnham, J. Hartley, James Johnmore, Mr. Lamp, Mr. Weller.

A BIRTHDAY SURPRISE.

On Monday evening last a birthday dinner was given to James A. Folger, who was entirely surprised. The table was beautifully decked with flags and greens. Mr. Bromwell, Mr. Whiston, Mr. Coghill, Mr. Stubbs and Mr. Wadsworth were present, and did full justice to a delicious dinner.

CAMPING NEAR FELTON.

Many an Oaklander is encamped under the spreading shade of the Felton big trees, and before the season is over there will be many more here. Last year Oakland people took Felton by storm, and it is probable that there will be as many this year.

At Camp Mizpah there are Mr. and Mrs. P. J. G. Kenna, Miss Blix Kenna, Miss Emma Murray, Miss Rose Sanum, and Miss Birdie Sanum.

Camp Washburn — Mr. and Mrs. Washburn, Miss Effie Washburn, Miss Mabel Washburn, Miss Mattie Washburn, and Miss Lucy Mayhew.

Camp Alabama — Mr. and Mrs. J. A. Macdonald, D. Macdonald, Mr. and Mrs. Mathews, Miss Gertie Mathews, and Mr. and Mrs. Hinckle and family.

Among others who are there are Fluid Brooks, A. W. Spear, W. A. Miller and Jack Swain.

A WEST OAKLAND SUPPER.

On last Thursday night a splendid luncheon and reception were tendered to Deacon L. P. Collins of the Chase Street Congregational Church by Mrs. Hanford at her residence on the corner of Fourteenth and Peralta streets. An elaborate menu was served and Deacon Collins was most hospitably entertained.

At the conclusion of the repast several brief speeches were made by Messrs. Williamson, Wolcott, Deacon Hoag, Doctors Frear and Bothwell; also by some of the ladies present, reviewing chiefly the history of the Chase Street Congregational Church and Deacon Collins' connection with it. He had devoted himself to the interests of the church with a marked fidelity, almost from its organization. Many present took occasion to speak of the special good which they had received from Deacon Collins individually. All felt that not only had the church lost a wise counselor, but West Oakland one of her most estimable citizens. The witty, the humorous and the pathetic were blended in the speeches.

Ice cream was served after luncheon, while the guests were entertained by Mr. Hanford's two sons, Robbin and Leland, one of whom plays the cornet and the other a violin most pleasantly. Misses Mary and Belle Hanford rendered some excellent music on the piano. The pleasurable evening closed with these and all went to their homes, feeling much happier. Among the guests were: Deacon and Mrs. Lyman P. Collins, Mr. and Mrs. A. A. Williamson, Deacon and Mrs. Jonathan Hoag, Mr. and Mrs. Jacob Collyer, E. E. Wolcott, Mrs. Goodwin, Mrs. M. E. Partridge, Rev. Dr. and Mrs. Webster, Frear, Dr. Bothwell, Mrs. Williams, Mrs. Hanford and family.

Deacon L. P. Collins has exchanged his property in Oakland for a ranch in Sonoma county, and will soon be living in their new home.

AN ALAMEDA MUSICALE.

On Friday night an unusually interesting party was given by Miss Jessie Wall of Alameda to a number of her friends, at her home. The evening was made the occasion of a grand party or musicale. The rooms were handsomely decorated with choice flowers, and at 10 o'clock lunch was served by caterers from the Maison Doree of San Francisco. Among those present were: Mr. and Mrs. N. Osborne, Mr. and Mrs. Richard Ross, Miss Emma Ross, Misses Wright, Flood, Chapman, Whitney, Brooks, and Small of Alameda, Mr. and Mrs. G. W. Smith of San Francisco, Mr. and Mrs. W. Val Yure, T. De Witt Maxwell, Fred Bishop, Harry V., and B. F. Wood of Oakland; Mrs. George Carter, San Francisco.

A BIRTHDAY PARTY.

On Saturday last Miss Carrie Bloom was complimented by a birthday party at the residence of S. K. Hammer, Fourteenth street, when the following friends wished her many happy returns of the day: Miss Minnie Eves, Miss K. O'Brien, Miss Lulu Glover, Miss Emma Burns, Miss Annie Martin, Miss Carrie Bloom, Miss Emma Glover, Miss A. Barbagelata, Miss Watson, Miss E. Arback, Miss Lena Glover, Miss Annie Mee, Miss M. Gibbon, Miss Abbie Mee, Mr. and Mrs. J. Crowley, Mr. and Mrs. Kister, Miss Watkins, Miss Morrison, S. K. Hammer, W. F. Hesse, E. F. Hesse, B. Earp, Claude Davis, J. Bloom, M. Fox, O. H. Burg, F. Berwick, B. L. Sedgley, C. W. Cambell Jr., F. DeCamp, N. Wetmore, W. Watkins, I. C. Arnold, H. Frole, W. Harry Campbell.

"CAMP TYCOON."

Niles canyon is the scene of a camping party's revelries. The camp is appropriately called "The Little Tycoon." The party consists of these: Mr. and Mrs. Zeno Mauvais, Miss Nina and Luliette Mauvais, Master Ray Mauvais, Miss Jeane Eames, Mrs. Hardenburgh, Miss Jessie and Master Percy Hardenburgh, and Douglas Cushman.

FIRST DAYS OF JULY.

[illegible]

wooden wedding entertainment at Cavalry Hall, July 9th, for the benefit of the Woman's Relief Corps Home. The decorations will be of wood and appropriate to the occasion. Musical and literary exercises followed by dancing will constitute the evening's programme. The department officers of the Woman's Relief Corps will be present.

GOSSIP.

Mrs. J. A. Folger, James A. Folger Jr., Miss Folger, Mrs. J. N. Knowles, Master Knowles, Mrs. Dunham and Miss Dunham are among the guests at Del Monte.

V. G. Hush and daughters have engaged rooms at Del Monte.

Milton S. Latham will go to Monterey this week.

Mr. and Mrs. M. K. Masten and the Misses Masten will spend the 4th at Monterey.

Captain and Mrs. W. H. Taylor and Miss Edith Taylor have returned from their visit to New York and will leave this week for Del Monte Hotel for the season.

Mrs. Thomas B. Hayes and two daughter of this city, with Mrs. C. G. Berry and Miss Maude Berry, are doing much to entertain the many guests at the Sea Beach Hotel, Santa Cruz. Miss Hayes and Miss Berry form a bright team with banjoes and songs.

Fred Getchell and J. N. Williams of Oakland are at the Pope House, Santa Cruz.

Mrs. A. J. Ralston, Miss Ralston, Lewis Ralston, and Prentice Selby Jr. of Oakland are spending the season at the Sea Beach Hotel, Santa Cruz. Messrs. Ralston and Selby rode over on their bicycles.

Irwin Ayers is enjoying society and salt breezes at Santa Cruz.

George C. Beckwith and wife and niece, Miss Sallie Seaton, Oakland, are among the visitors at San Jose.

Mr. and Mrs. A. Alexander have gone to Paso Robles.

Mr. and Mrs. C. H. T. Meyer of this city are at the Lamolle, San Jose.

E. S. Dowd is at the St. James, San Jose.

Donald Y. Campbell is spending the summer at San Rafael.

N. P. Perrine has returned from Oakland to New York, and is making his headquarters for the present with his lawyer son, George M., lower Broadway. The Perrines are enjoying excellent health, but they boom the Pacific coast on general principles.

Miss Minnie Houghton is in New York.

Among the guests at Boulder, Santa Cruz county, are: Miss Fellows, Mrs. C. B. Gladding, Mrs. L. N. Campbell, Mr. and Mrs. H. E. Taylor, Mrs. C. B. Gould, and Mrs. A. Wolfsohn and child of Oakland; Mr. and Mrs. B. F. Barton, Miss Lizzie Leaders of Alameda.

Mr. and Mrs. Isaac Hyde of Oakland, accompanied by their daughter, Miss Hyde, are enjoying the scenery in the vicinity of Mount Shasta.

Mrs. M. Gibblin and little niece have returned from the country and are again at the Winsor.

J. N. Preston, a prominent architect of Los Angeles, is visiting Oakland. Mr. Preston says that building is active in the southern metropolis and progress evident on all sides.

Wm. T. Veitch has returned from a visit to New York City.

A. Steffanoni is spending a couple of weeks in the Santa Cruz range.

J. N. Leonard has gone to Seattle in the interests of the Oakland Endowment Association.

Miss Maud Secord of San Jose is visiting Miss Lettie Moser on Alameda avenue, Alameda.

Mr. and Mrs. C. B. Wells of the Sandwich Islands are visiting the family of Dr. Tisdale in Alameda.

The marriage of Miss Grace Evelyn Winant to Herbert V. Dickey, set for June 27th in Alameda, has been postponed till July 3d, to enable the bride's brother to arrive from New York and be present at the ceremony, which will take place in the Episcopal Church.

C. H. Warner and family of Fresno will occupy Professor Jackson's mansion on Alston way, Berkeley, about July 1st.

Mrs. J. E. McElrath and two children have gone to Washington Territory to be gone about one month.

Three Oakland families, those of George Miller, J. C. Hitt, and E. S. Finch, have gone to Sunol to camp in Niles canyon.

Miss Elise Watson Cushing of Oakland has returned from a week's visit at the Geysers, and is now spending two weeks at the ranch of Valentine Alviso in Livermore.

Mrs. L. Palmtag and two daughters of Haywards and Mrs. Geyser of Pleasanton departed on a trip to Germany on May 25th. Arriving at Chicago they concluded to remain a few days visiting friends, but their baggage continued on its journey. It was exceedingly fortunate for them, for the train passing through Pennsylvania struck the Johnstown flood and was wrecked and all their baggage was lost.

Miss Edith Warner is visiting her aunt in East Santa Cruz.

H. C. McPike is one of the Sunday saunterers along the beach of Santa Cruz.

The Oakland colony at Summer Home Farm received the accession of Mrs. N. D. Standeford, Miss K. Heaney, Miss Maria and Miss Lou Bowers.

Miss Nellie Lynch and Miss E. K. Goggins of Alameda are at Summer Home Farm in the mountains above Felton.

George Grant and family of East Oakland are at Willow Camp in Marin county.

C. L. Taylor Jr., Robert and Dudley Dean, Guy Bailey, and Harold Davis are in camp at Lagunitas. Last Friday Charles L. Taylor and Peter Dean paid their sons a visit at their beautiful summer grounds.

W. P. Morgan was at the Vendome in San Jose on Saturday.

This city contributes to the guest roll of the Sea Beach Hotel in Santa Cruz the following: Mrs. A. J. Ralston, Miss Ralston, Lewis Ralston, Prentiss Selby Jr., Mrs. Thomas Crellin and family, Miss Fanny Lewis, Miss M. S. Keene, Mrs. Lloyd Baldwin and family, Mrs. Byron F. Stone and family.

R. B. Thompson is in Napa.

Dr. Ferguson of Live Oak visited friends in the city last week.

S. F. Kluegel and wife were in Santa Barbara last week.

Frank Wharton of East Oakland has gone to Seattle to visit a brother.

Miss Eva Barton of East Twenty-second street will spend the summer with her aunt at Los Gatos.

Charles S. Moore has returned from Winters.

Constable Con Keefe has returned from Nevada county and will resume his duties at Emeryville.

Mr. and Mrs. A. N. Benham are registered at White Sulphur Springs, St. Helena.

John A. Logan Circle, No. 5, will give a grand red, white, and blue ball on the Fourth of July.

Simmons, the dancing master, is making arrangements for his Fourth of July ball. Ice cream and cakes will be served free at the close.

Woolf, the dancing master, intends to give an ice cream and strawberry party on Wednesday night, July 3d.

The "Lotus Club" will give a moonlight picnic at Laundry Farm next Saturday night. They will dance at Cavalry Hall soon.

A. A. Barotean of Alameda arrived in New York on the 5th instant, with his tourists, and sailed to Paris at the close of two days. Mr. Barotean left on the 13th via the American Steam Navigation Company, for Rotterdam, whence he will proceed to Paris.

The marriage of Miss Grace Evelyn Winant of Alameda, daughter of Mrs. Samuel Winant, to Herbert Vaughn Dickey, which was to have been solemnized on the 27th inst., has been postponed until July 3d, on account of the non-arrival of Mr. Winant's brother. The wedding will occur in the [illegible]

with several other gentlemen from Martinez, is hunting deer in the vicinity of Mount Diablo.

Mr. and Mrs. E. D. Kenfield of Chicago are the guests of Mrs. Clow on Caledonia avenue.

Mr. and Mrs. George B. Bayley and Miss Gertrude Bayley have departed for Banff, where they will spend the month of July.

Mrs. W. G. Ferguson of Chicago will arrive to-day, on a visit to her mother, Mrs. Clow, at 571 Caledonia avenue.

An item appeared in a San Francisco paper this morning saying that Malachi Fallon, one of the pioneer citizens, is seriously ill. A TRIBUNE reporter called at the Fallon residence this morning to inquire about the patient and was met at the door by the supposed sick man himself with a hoe in hand, who had just come in from digging up a portion of the garden. "No-o, I am not sick," said the veteran with a chuckle. "Sometimes the weather makes my bones ache a little with rheumatism, but I never felt better than now. Last Thursday I was in San Francisco and visited a lot of the old boys around. I went up to see Dave Scannell, but could not find him, and now I am digging weeds; that don't look as though I am sick, does it?"

F. Chappelet and Miss Sophie Chappelet have gone up to the Mayflower mine, in Placer county.

Mr. and Mrs. J. W. Coleman, Miss Coleman, and Harry Coleman leave for the Hotel del Monte on the 28th inst.

Miss Spatz of Alameda has returned from a visit to Mrs. Hattie Wyllie Bookson of San Jose.

Mrs. Grublin and niece have returned to Oakland after a trip to the mountains. They are located at the Winsor Hotel.

Mrs. J. A. McNear and Miss Bessie McNear of Oakland are at Napa Soda Springs.

"Looking Forward."

W. J. Colville will lecture for the Nationalist Club at Hamilton Hall to-night. Subject: "The Possibilities of Nationalism." No charge is made for admission, and a general invitation to attend is extended.

It is of no use to take your Pond's Extract bottle to your druggist to be refilled. It is a statutory offense for him to refill the bottle of the Pond's Extract Co. with any medicine or other article for sale. To insure getting Pond's Extract and not a worthless imitation, be sure that the bottle is enclosed with buff wrapper, having our landscape trade-mark and the words Pond's Extract blown in the glass. But bottles cannot be refilled.

New To-day.

The Celebrated French Cure

Warranted to cure "APHRODITINE" or money refunded.

Is sold on a Guarantee POSITIVE to cure any form of nervous disease, or any disorder of the generative organs of either sex

BEFORE AFTER

whether arising from the excessive use of Stimulants, Tobacco or Opium, or through youthful indiscretion, over indulgence, etc., such as Loss of Brain Power, Wakefulness, Bearing down Pains in the Back, Seminal Weakness, Hysteria, Nervous Prostration, Nocturnal Emissions, Leucorrhea, Dizziness, Weak Memory, Loss of Power and Impotency, which if neglected often lead to premature old age and insanity. Price $1 a box, 6 boxes for $5. Sent by mail on receipt of price.

A WRITTEN GUARANTEE for every $5 order, to refund the money if a Permanent cure is not effected. Thousands of testimonials from old and young, of both sexes, permanently cured by APHRODITINE. Circular free. Address

THE APHRO MEDICINE CO., Western Branch, 108 Stevenson street, San Francisco, Cal.

OSGOOD BROS., Agents, Seventh and Broadway streets, Oakland.

ELY'S CREAM BALM Cleanses the Nasal Passages, Allays Pain and Inflammations, Heals the Sores, Restores the Senses of Taste and Smell.

CATARRH ELY'S CREAM BALM CURES COLD IN HEAD CATARRH ROSE-COLD HAY-FEVER DEAFNESS HEADACHE EASY TO USE PRICE 50 CENTS ELY BRO'S OWEGO N.Y. U.S.A.

TRY THE CURE. HAY-FEVER

A particle is applied into each nostril and is agreeable. Price 50 cents at druggists; by mail, registered, 60 cents. ELY BROTHERS, 56 Warren street, New York.

Pacific Endowment League

6 EDDY STREET (St. Ann's Building), San Francisco,

PAYS $5000 Endowment In $500 Coupons

During Life. No Medical Examination

S. W. POWELL, Agent Alameda County, 459 Ninth Street, near Broadway, Oakland

"MORPHINE HABIT"

Successfully treated and is positively cured in two weeks; after 4 days there is no desire for the drug. Private Hospital, 418 Waller street. Strictly confidential. Address

PROF. BALDWIN, Room 42, Baldwin Hotel, San Francisco.

USE DR. HENLEY'S Tamarack FOR MALARIA & CONSTIPATION SOLD BY ALL DEALERS.

Summer Resorts.

BYRON HOT SPRINGS, Summer Resort and Sanitarium.

Warm, Pleasant, Dry Climate. No Fogs. Only 3 hours rail from San Francisco

Visitors can leave San Francisco at 8:30 A. M. or 4 P. M.; and returning, arrive in San Francisco 9:45 A. M. or 8:45 P. M.

The Hot Mud Baths, Hot Sulphur Baths and Hot Salt Baths

Are unequalled for the cure of Rheumatism, Neuralgia, Sciatica, Malaria, all Blood and Skin Diseases, Insomnia, and Nervous Disorders and Female Complaints.

The Liver and Kidney Spring

Is a certain and speedy cure for Liver and Kidney Complaint and Indigestion.

Advice of Resident Physician

As to use of baths and water FREE to Guests. Circulars sent on application.

G. B. COLBY, Manager.

Reopened for the Season of 1889.

Agua Caliente Springs Hotel. SONOMA VALLEY, CAL.,

M. K. CADY..................Proprietor

This elegant and fashionable summer and winter resort having been enlarged and refurnished, is now open to the public. The hotel is supplied with gas, hot and cold baths, electric bells, and all modern conveniences. The cuisine is under the charge of an able chef, and to set the best table will always be a feature of this establishment, which, together with the unequaled attractions, magnificent scenery and matchless climate, combine to make the Agua Caliente Springs one of the most desirable and popular watering places in the State. For circular, giving [illegible]

Summer Resorts and Hotels

HEALTH—PLEASURE—SPORT.

CAPITOLA HOTEL,

PAUL G. WICKERSHAM, Proprietor, Capitola Beach, Santa Cruz Co., Cal.

The principal sea bathing resort on the coast. Accommodations for families. Thoroughly refurnished, painted and renovated. Electric light. Perfect in cuisine and all appointments. For terms and information address as above.

AETNA. Hot Mineral Springs, THE AMERICAN EMS.

These Waters and Baths are unsurpassed by any on the Pacific Coast for the relief and cure of all curable diseases.

BOARD AND BATHS $8 TO $12 PER WEEK.

A fine Swimming Bath attached. Write for circulars to

W. H. LIDELL, Aetna Springs NAPA COUNTY, CAL.

NAPA SODA SPRINGS,

LOCATED ON THE MOUNTAIN SIDE, five miles north east of Napa City—Climate uniform and agreeable; natural mineral water; natural scenery unsurpassed; hot Napa soda water baths. Terms $15 per week. Address JACKSON & WOOSTER, Napa Soda Springs Post Office.

A POPULAR RESORT For Oaklanders.

WASHINGTON HOTEL,

LIVERMORE, ALAMEDA COUNTY, - - CALIFORNIA. A. A. GILBERT, Propr.

A first-class hotel in all its appointments; large grounds; beautiful garden and special accommodations for families. The sample rooms for commercial travelers. Special care given invalids.

A restaurant in connection with hotel, where a fine meal is served by the best of caterers.

HARRIS HOUSE,

59 & 65 Pacific Ave., - - - Santa Cruz.

Well furnished rooms with or without board, first-class table; ample table office and reading-room; all accommodations of a first-class hotel, with comforts and privileges of a home; small, new furnished kitchen, complete for housekeeping, etc., to families in connection with other rooms. For terms address C. M. FISHER.

Litton Springs Hotel.

LITTONS, SONOMA CO., CAL.,

On the line of the San Francisco and North Pacific Railway.

This popular hotel has been entirely renovated and newly refurnished throughout and will be opened and ready to receive guests on Saturday, June 8th. The management will be under Mr. C. R. Mason, late of the Coronado Beach Hotel. The wide experience of this gentleman in the hotel business will insure the best attention to all guests.

The medicinal qualities of the several springs (Selzer and Geyser Soda) make this one of the most beneficial health resorts in California.

Railway station within 300 yards of hotel.

PACIFIC OCEAN HOUSE.

J. B. PEAKES, Proprietor, Santa Cruz, - - California.

This leading hotel has been thoroughly renovated and refurnished under new management and is now ready for business. The accommodations have been added to and every comfort is assured guests. The dining room of this house has been newly decorated and refitted, and the chef de cuisine, formerly of Young's Hotel, Boston, and recently from Hotel del Coronado, presides in the kitchen.

THE PEAKES HOUSE, located near the Beach, is also under the management of Mr. Peakes.

The only hotels in Santa Cruz where white cooks are employed.

San Francisco & North Pacific R. R. THE DONAHUE BROAD-GAUGE ROUTE.

CAMPING PARTIES

—TO—

GLEN ELLEN, Sonoma Valley, GUERNEVILLE, on the Russian River, CLOVERDALE and vicinity, HOPLAND and UKIAH, bound for camping—cool and shady nooks where fine fishing and hunting are in abundance.

Where beautiful spots can be found

CAMPER'S ROUND TRIP RATES	Glen Ellen......$1 20
	Cloverdale......3 00
	Guerneville......2 60
	Hopland......3 80
	Ukiah......4 50

We respectfully invite you to call at our uptown ticket office, No. 2 New Montgomery Street, S. F., under the Palace Hotel before making arrangements, where all information in regard to rates will be given.

W. H. MENTON, Traveling Pass. Agt.

GILROY HOT MINERAL SPRINGS.

This favorite summer resort and sanitarium is situated in a delightful nook of the Coast range, 1500 feet above sea level, 10 miles from the town of Gilroy. The scenery along this most delightful ride, divided about equally between valley and mountain, is unexcelled for picturesqueness. The waters of these springs have cured thousands of rheumatism, gout, neuralgia, paralysis, and all kindred diseases arising from impurities of the blood; it has an amazingly quick and curative effect on the kidneys and liver. Bathing facilities, table, rooms, and attendance first class in every particular. Sportsmen can have ample pleasure with either rod or gun. A new and elegantly appointed clubhouse has just been completed. Telegraph, express and post offices on the premises. Stages connect at Gilroy week days with 2:30 P. M. and Sundays with 8:30 A. M. trains from Fourth and Townsend streets, San Francisco.

For further information address ROOP & SON, Proprietors.

CENTRAL HOTEL, FELTON,

THE HOUSE IS BRAND NEW, NEWLY furnished, and its appointments are perfect, every convenience having been added to insure comfort to its guests. The streams in the neighborhood afford excellent sport for those who desire to fish, while the Nimrod can find good hunting in the adjacent woods. A first-class resort for campers. For terms, etc., address Mr. and Mrs. J. N. HA[illegible], Props.

ROSE HOTEL,

D. W. SIMPSON, Propr. MAIN STREET, . . . NEAR DEPOT, Pleasanton, ALAMEDA CO., : CALIFORNIA.

Summer and winter resort for pleasure and health. Three minutes' walk to the Sulphur and Magnesia Spring.

MISSION HOUSE

M. W. MARSH, Proprietor, MISSION SAN JOSE

This House is new and has been neatly furnished. First-class accommodations insured by the present management. Terms reasonable. Stages leave daily, connect with local trains at Irvington.

YOSEMITE and BIG TREES

EXCURSION TICKETS GOOD VIA Berenda, Raymond, Mariposa Big Trees and Inspiration Point; also via Milton and Big Oak Flat. The new railway line has reduced the stage ride to a minimum. For full particulars call on or address SAM MILLER, 613 Market st., San Francisco, under Grand Hotel.

PARAISO HOT SPRINGS!

Monterey county, Cal. The Carlsbad of America. New management. New improvements. The most beautiful, most invigorating, most easy of access of all mineral springs resorts. Arrive at springs at 3:30 P. M. J. G. FOSTER, proprietor. Telegraph, express and postoffices. Narrow gauge railroad, 8:04 A. M., from Oakland, connects at Santa Clara with train for Soledad.

MARK WEST SPRINGS,

NEAR SANTA ROSA. GREATLY IMproved. Round trip, $3 75, from Tiburon Ferry. GEORGE BINSON.

WILLOWS HOTEL, ROBERTS & CO., proprietors, San Lorenzo, Alameda county, Cal.; coach at all trains. ma23-o

BEACH HILL COTTAGE, SANTA Cruz, MRS. E. WHITE, Prop. Family boarding a specialty. For terms address MRS. E. WHITE. myl-1m

SYLVAN HOUSE [illegible]

Real Estate.

J. H. Macdonald & Co. REAL ESTATE BROKERS.

$3000—Choice piece of Washington street property; lot 50x75; $600 cash; balance on easy terms. (4241)

$4500—Choice northwest corner for building, between Broadway and Market streets; lot 75x100. (3867)

$3500—Lot 200x200, northeast corner, one block from Broadway; magnificent building site and big speculation.

$4000—Between Harrison and Madison street; fine residence lot 50x100; sunny side. (3945)

$6000—New Eastlake House, just finished—two story; eight rooms, bath and all modern conveniences; one block to station; easy terms; sunny side street. (3953)

$8500—Elegant Eastlake house of nine rooms, bath and pantry, stable, etc. Fine view; near line of new cable road; location Vernon Heights; lot 85x140. (3976)

$8000—13 acres at Piedmont; 5 minutes' walk from Hotel and terminus of new cable road; magnificent view of the bay, Golden Gate, etc. (4247)

CHOICE RESIDENCE SITES ALONG and near the line of the New Piedmont Cable Railway.

Special attention given to the purchase and sale of Real Estate. Parties seeking homes, income, ranch, or business property, either for permanent investment or speculation will be furnished a list of desirable places upon application to

J. H. MACDONALD & CO., Real Estate Brokers, 470 Ninth street, near Broadway.

FOR SALE.

$3400—NEW TWO STORY 8 ROOM modern house; seven minutes' walk from station in East Oakland. Cement walks, etc. Easy terms.

$1250—75x100, WITH SIX ROOM house, barn, chicken house; well of good water, fine flower garden, etc. in Lynn; three blocks from street cars.

APPLY TO MATHEWS & LARUE 626 East Twelfth Street, EAST OAKLAND.

FOR SALE! $2700.

A NORTHWEST CORNER on Adeline street, with two stores and four large living rooms in the rear on a large lot 76x100; fine well on lot.

H. J. McAVOY, 877 Washington Street.

COTTAGE For Sale!

—(o)—

A Cottage House of 5 Rooms and Bath at a Bargain on Account of Departure; Corner Lot; Good Location; Furnished or Unfurnished.

TERMS EASY.

Apply to GASKILL & VANDERCOOK., 458 Ninth Street, OAKLAND.

$5500—Modern home; west side of Magnolia street, between Eighth and Tenth streets; lot 37x133.

$7000—A northwest corner on East Fifteenth street; lot 90x100; rent of property will pay 8 per cent on $8000.

$14,000—One of the finest located and best homes in Alameda; lot 75x207.

$4250—A fine southeast corner on Market street, near Twenty-sixth; lot 115x130; a bargain.

$1500—Lot 100x145, southside of Thirty eighth street, near Telegraph road good investment.

$3000—Northwest corner of Ninth avenue and Tenth street; lot 75x100; fine property.

A. C. GILBERT & CO., 420 Eighth Street, Oakland.

Money to Loan

AMOUNTS TO SUIT. Low Rate of Interest

WM. J. DINGEE, 460 and 462 Eighth Street, Oakland.

WANTED!

Men wanted to cut about sixty cords of stovewood on shares, a few miles from Oakland.

Apply at this office.

THE TUBBS HOTEL OAKLAND, CAL.

THE FINEST FAMILY AND TOURIST HOTEL ON THE PACIFIC COAST.

Western Union Telegraph

and Union Ticket Office.

RATES REASONABLE.

J. M. DAVIES & CO., Lessees.

PIONEER FRENCH BAKERY.

Real Estate.

WILLIAM J. DINGEE, 460 and 462 Eighth Street.

A FINE RESIDENCE FOR SALE AT A BARGAIN.

CENTRALLY LOCATED. Good house of 10 rooms, bath and modern improvements. Lot 100x100 feet. Situate on the northeast

CORNER OF TWELFTH AND GROVE STREETS.

TERMS—ONLY ONE THIRD CASH. Land alone well worth the price asked. Apply

WILLIAM J. DINGEE, 460 and 462 Eighth Street, Oakland.

ALDEN TRACT,

Between Oakland and Berkeley, in the line of the march of improvement.

LOTS FOR SALE ON THE INSTALLMENT PLAN.

Car Connections with Oakland and Berkeley, and half-hour connection with San Francisco.

J. E. McELRATH 906 BROADWAY.

J. L. SCOTCHLER L. GOTTSHALL

SCOTCHLER & GOTTSHALL,

S. E. corner Ninth and Washington Streets, Oakland, Cal.

REAL ESTATE!

SAN FRANCISCO: - - - 331 Montgomery Street, Room 3.
BERKELEY: - - - Shattuck Avenue, opposite Berkeley Station.

Coal and Lumber Dealers.

PUGET SOUND LUMBER COMPANY

Wholesale and Retail Dealer

Pine and Redwood Lumber, SHINGLES, SHAKES, LATHS, ETC.

This Company owns its own MILLS and VESSELS and keeps an IMMENSE STOCK of Lumber of ALL kinds, selected for this market, and can fill orders for any amount at short notice, at the VERY LOWEST market rates.

Oakland Yard and Office, First and Washington Streets.

G. W. FISHER, ... Manager.

GEO. PAYNE. O. E. DERBY. A. R. DERBY.

E. M. DERBY & CO., Lumber Dealers

HEADQUARTERS:

Brooklyn Lumber Yard, - - - - East Oakland, Cal.
Alameda Lumber Yard, - - - - Alameda, Cal.
San Francisco Office 22 California St., San Francisco, Cal.

Room 10, Second Floor. Office Hours: 11 to 12 A. M.

All Kinds of Lumber and Building Material AT LOWEST MARKET RATES.

HUSSEY'S COAL YARD,

810 Franklin, corner Sixth Street. (Maltese Old Stand.) All Kind of

COAL, WOOD AND COKE

Telephone and Mail Orders Promptly Attended to. Telephone 34.

Livery Stables.

THE DEXTER STABLES,

ROBERT CARROLL, Foreman TELEPHONE 98.

Elegant Hacks, Livery and Boarding Corral and Stockyard

N.E. Cor. Twelfth & Harrison Sts,

P. L. WHITE, Successor to GEORGE GRAHAM.

GRAND CENTRAL LIVERY STABLES,

NORTHWEST CORNER TWELFTH and WEBSTER STS.

THE BEST ACCOMMODATION FOR BOARDERS.

HACKS ORDERED BY TELEPHONE 137.

Transient Customers will find Great Accommodation for leaving their Teams when Going to San Francisco, as this is only a few steps from the Depot.

NEVADA LIVERY, SALE & BOARDING STABLES.

Edward Rigney, Proprietor.

The finest Turnouts and Roadsters in town. | N. W. CORNER OF EIGHTH AND HARRISON STS. | Special attention given to boarders.

Gentle Riding Horses for Ladies. Telephone No. 418. Reduced Rates for Riding Parties.

EL DORADO STABLES

377 Eleventh Street, Corner Franklin, OAKLAND, CALIFORNIA.

STYLISH LIVERY. NOBBY TURNOUTS

Best of Care Taken of Boarders and Their Vehicles.

J. S. WALKER, Manager, formerly of the Blake House Stables.

OAKLAND STABLES,

Livery, Boarding, and Sale Stables,

368 and 370 Eighth Street, bet. Franklin and Webster.

Special attention given to boarders. Best of feed and care. No chop feed used. Horses for sale. Horses bought and sold.

Telephone 338. M. F. DAVIS, Proprietor.

JOHN WIELAND'S CELEBRATED LAGER BEER.

STANDARD, EXTRA PALE, ERLANGER. Sold During the Year 1888 122,173 Barrels of Beer

Oakland Evening Tribune

PUBLISHED DAILY (Sundays excepted)

—AT—

415, 416, AND 417 EIGHTH STREET,

—BY THE—

TRIBUNE PUBLISHING CO.

WM. E. DARGIE, Manager.

DELIVERED BY CARRIER

AT FIFTEEN CENTS PER WEEK

TERMS BY MAIL FOR THE DAILY:

ONE YEAR....$6 00—SIX MONTHS..$3 00

Orders for delivery of THE DAILY TRIBUNE, to either residence or place of business may be made by postal card or through telephone No. 46. Any irregularity on delivery should be immediately reported to the office of publication.

The Oakland Daily Tribune is the City and County official paper.

The Tribune in San Francisco

Parties in San Francisco desiring THE TRIBUNE can find the same on sale at the Palace Hotel news stand.

VISITORS TO THE COUNTRY.

Oakland subscribers of THE TRIBUNE intending to visit the country will please give notice of their change of address at this office. The paper will be sent for a week or longer to any place in the State by prepayment of regular city subscription rates.

PICNICS.

BELL MOUND PARK—June 27th, Grocers' Union; Sunday, June 30th, Portuguese Protection and Benevolent Society.

BADGER'S PARK — Sunday, June 30th San Francisco Alliance, No. 1.

AMUSEMENTS THIS EVENING.

OAKLAND—Closed.
BALDWIN—Sweet Lavender.
CALIFORNIA—Minstrels.
BIJOU—A Celebrated Case.
ALCAZAR—Silent Partner.
GRAND OPERA HOUSE—The 11 Temptations.
TIVOLI—Amorita.
PANORAMA—Battles of Vicksburg.

MONDAY.......... JUNE 24, 1889

Moving on Chinatown.

By passing the ordinance extending the fire limits on Saturday evening the Council was able to settle a matter about which some friction had arisen between the governing boards of the city, and at the same time to accede to the demands of the residents of the northwestern corner of the Sixth ward, a ward which was the first to begin the work of internal improvement, and thereby large v to lead in the inauguration of the present era of public progress. So far, so good; that matter may be permitted to rest.

But public attention has been called to the portion of town under discussion, and the seeds have been sown which will ripen to a harvest of agitation for the removal of Chinatown to a more remote region. It is time to consider now, and now to plan how this agitation may be kept within orderly and peaceful limits, and how the first expressions of violence in speech may be repressed before they lead to hot headed and misguided action.

The situation is simple.

Only one block away from the business district of Broadway, right in the path of those who would make use of our systems of railroad, lies Chinatown, ill smelling, filled with danger from fire, an unpleasant neighbor. It abuts upon Franklin street, which was lately paved with bituminous rock at a great expense, and it certainly adds nothing to the value of property along that street. Indeed how much it detracts from that value may plainly be seen from the fact that no one erects solid brick buildings upon Franklin street, while Washington street without the advantage of the former is showing most solid progress.

The recent excitement has served to call attention to the matter and that attention will not be allowed to flag until some remedy has been provided and no remedy will be held to be of satisfactory character which does not definitely remove Chinatown from Franklin street and from its present neighborhood. That is demanded not only by the residents of the Sixth ward, but by all who are interested in the business section of the city.

Mr. Chabron has recognized the need for action, and is already considering how best to effect the desired end with the least injury to the interests of all concerned. But at the same time he recognizes that if action is not inaugurated in law and order, and that right soon, there is at least a possibility of its starting in disorder, which would work the city a harm in the eyes of the country that would outweigh all the years of our sober and law-abiding career.

So stands the matter at present. Attention has been particularly called to Chinatown, its dangers are appreciated by all, and the demand, not untimely, not unreasonable has arisen that some remedy be provided.

For seventeen years Horace Greeley has been dead but never forgotten, for such men as he live long after they have laid down the weapons they have wielded through an active life. Those who remember and regard the memory of the famous editor are determined to erect a statue on the scene of his labors. To this end $10,000 has already been collected by the typographical union and the Grand Army post which bears his name, but that is not enough. The managers of the fund have therefore issued an appeal to all printers to honor a man who was one of themselves.

It is hard to believe that Mr. Wanamaker is fomenting a disturbance in his famous Bethany Church. It looks like an attempt of some writer to fill in a dull season. A jest is a very good thing in its way, and neither the Postmaster General nor anyone else is hurt by sly digs at his great store, but his religious work certainly should be left alone.

A suiciding newspaper man in Saint Joe is said to have been regarded as a brilliant fellow. Even in his death, which he perfected by driving a nail into his ear, he showed sufficient originality to clear him from the suspicion of being a journal...

Battling in the unequal struggle with death Simon Cameron lies at his home in Pennsylvania, awaiting the end, and many throughout the land look for the sudden passing of the old statesman.

A generation has almost passed away since the period of General Cameron's greatest activity, but even in the years of his retirement, by reason of an age to which few attain, he has not been idle. It is safe to say that in all this time he, like another Nestor, has greatly influenced the policy of his own commonwealth and the statecraft of the nation.

His active political life dates back to the beginning of those troublous times out of which grew the war. During that period, during the war itself, and during the reconstructive period of unrest which followed, Simon Cameron was a prominent figure, a strong leader, and not only a politician but a statesman.

In a sensible communication to the Board of Health, Dr. Woolsey takes up the consideration of the relation of children who have or who recently have had diseases of a contagious type to their fellow students in the schools. The doctor recognizes the difficulties of the case, and is certainly right in leaving the decision to the family physician. His suggestion comes most opportunely, however, that the Board of Health should draft and publish practical and specific instructions for the proper isolation of cases of contagious diseases and disinfection of the person, the clothing, and the bedding. These, if properly drawn up and intelligently carried out, will do much to stay the ravages of disease.

The celebration of the mass and the administration of the sacrament of confirmation by Archbishop Riordan was a most solemn event at the San Quentin State Prison yesterday. Two hundred criminals representing all grades of crime made their peace with outraged religion and were received into the church. For the first time since the bread riots the iron rule was relaxed and free women were admitted to sing in the choir.

Political subjects have become such a many sided topic that there has been formed in New York an American Institute of Civics, which is designed to teach us all how and what to think of the pressing matters of nation and party. In the long list of distinguished theoretical and practical political economists who appear as directors or faculty of the institute we notice the name of Professor Bernard Moses of Berkeley.

Russia has absorbed an island in Corea and therefore is ahead of England. Great Britain will undoubtedly absorb two islands somewhere else by way of regaining the advantage. The excuse is of course that one is trying to get India, the other to keep it, but if this sort of thing goes on much longer the lion and the large bear will have gobbled the habitable globe in order to keep even on the Indian question.

Vallejo's First Church.
Stockton Mail.

The simplicity of the church may be judged from the fact that beneath the pulpit platform there was a room just large enough for a cot, and into it steps led down from the pulpit. It was occupied by the bachelor preacher as a bedroom.

Cause and Effect.
Sausalito News.

Now that the snake season is in full blast and that snake stories are the order of the day, rattlesnakes are indeed very plentiful.

Camp Barry.

Company C of the Third Regiment of this city held a twenty four hours' camp on Morrill's ranch, back of Mountain View Cemetery from Saturday night until Sunday evening. Thirty-five men went in to camp, under command of Captain Henry Levy. Lieutenant Colonel Thomas Barry of the Third Regiment was a guest of the soldier boys, and the camp was named after him. Guard mount and dress parade were in order during the day.

Mr. Liese's Weapon.

A couple of burglars attempted an entrance into the residence of Arthur Liese at 783 East Twelfth street last night. They went into the back yard, and were trying to enter the house when Liese discovered them. He fired at them and drove them away.

Coughs, Hoarseness, Sore Throat, etc., quickly relieved by BROWN'S BRONCHIAL TROCHES. A simple and effectual remedy, superior to all other articles for the same purpose. *Sold only in boxes.*

Oh, What a Cough.

Will you heed the warning? The signal perhaps of the sure approach of that more terrible disease—Consumption. Ask yourselves if you can afford for the sake of saving 50 cents, to run the risk and do nothing for it. We know from experience that Shiloh's Cure will cure your cough. It never fails. This explains why more than a million bottles were sold the past year. It relieves Croup and Whooping Cough at once. Mothers, do not be without it. For lame back, side or chest, use Shiloh's Porous Plaster. Sold by Osgood Bros Seventh and Broadway.

The Swiss Confectionery.

The best ice cream manufactured on the coast served in any part of the city. Particular attention given to orders for wedding parties or receptions. WILLIAM J. F. LAAGE, proprietor, 4 6 Twelfth street, Oakland.

Samson's Market.

Great reduction in meat at Samson's Market, 477 Eleventh street. Telephone 131.

Auction sales on the premises by Lyon & Co., Oakland auctioneers, Ninth and Washington. Will either buy the furniture or sell it on commission. L. Lyon, Auctioneer.

Jasmine Kosmeo keeps hands and face beautifully white, soft and smooth. At BOWMAN'S DRUG STORE.

Black hats and bonnets for old ladies at M. Rey Wilson's 1255 San Pablo avenue, 506 Fifteenth street.

Good hams and bacon, Warranted 14c. lb. at GOLDEN RULE MARKET, 13th & Wshgn. st. W. Cron & Son props.

Black hats and bonnets for old ladies at M. Rey Wilson's, 1255 San Pablo avenue, 506 Fifteenth street.

$15 buys six piece parlor suite at Lyon & Co's., Ninth and Washington.

Children Cry for Pitcher's Castoria.

Kann's Pharmacy

For the freshest drugs, fine perfumes, and toilet articles, Prescriptions carefully compounded by an experienced pharmacist night or day. V. Kann, 1156 Seventh street, Adeline station.

All Night in a Drug Store.

W. C. Smith, Prescription druggist Fourteenth and Market streets, a graduate of the Philadelphia College of Pharmacy, has only pure and reliable drugs and toilet requisites. Tel. 112.

A Dollar a Week

Will buy a good gold watch at the Oakland Collateral Bank 860 Washington street, near Seventh. Old watches and jewelry bought or exchanged.

Look Here.

You can save your money by buying your meat at Samson's Market, the only place in town that does its own slaughtering and sells cheap for cash. 477 Eleventh street. Telephone 131.

Charles Mann & Co.

Carpenters and builders, have located at 407 Tenth street, and are prepared to fit up stores and offices in first-class shape. Cabinet work a speciality.

B. & S. Kumyss, or Milk Champagne is prescribed by leading physicians for stomach troubles. 234 Sutter street.

Insist on having only Sperry's Family Flour.

Beeby carries a larger stock than any retail harness house in the State. No use to tell you he sells cheap; every one knows that who trades there.

A good single harness for $15 at Beeby's, 1058 Broadway, and those for $17 50, $20 and $22 50 are dandies.

Beeby sells harness, saddles, bridles, lap robes, whips, blankets, etc., cheaper than any one else. Call and see.

Lowest prices for axle grease, washers, harness dressing, and oil at Beeby's

Good whalebone whips for a dollar at Beeby's, 1058 Broadway.

Driving gloves at Beeby's, 1058 B'dw'y

Sell us your furniture. Lyon & Co., Ninth and Washington. Furniture storage.

For elegant wood mantles see R. Walker, 364 Twelfth st., near Webster

Novelties in laces at M. Rey Wilson's, 1255 San Pablo avenue.

C. Herrmann & Co., Fine Hats and Caps, 332-336 Kearny st. S. F., Cal.

It can't be beat. Sperry's Family Flour.

The Safest

And most powerful alterative is Ayer's Sarsaparilla. Young and old are alike benefited by its use. For the eruptive diseases peculiar to children nothing else is so effective as this medicine, while its agreeable flavor makes it easy to administer.

"My little boy had large scrofulous ulcers on his neck and throat from which he suffered terribly. Two physicians attended him, but he grew continually worse under their care, and everybody expected he would die. I had heard of the remarkable cures effected by Ayer's Sarsaparilla, and decided to have my boy try it. Shortly after he began to take this medicine, the ulcers commenced healing, and, after using several bottles, he was entirely cured. He is now as healthy and strong as any boy of his age."—William F. Dougherty, Hampton, Va.

"In May last, my youngest child, fourteen months old, began to have sores gather on its head and body. We applied various simple remedies without avail. The sores increased in number and discharged copiously. A physician was called, but the sores continued to multiply until in a few months they nearly covered the child's head and body. At last we began the use of Ayer's Sarsaparilla. In a few days a marked change for the better was manifest. The sores assumed a more healthy condition, the discharges were gradually diminished, and finally ceased altogether. The child is livelier, its skin is fresher, and its appetite better than we have observed for months."—Frank M. Griffin, Long Point, Texas.

"The formula of Ayer's Sarsaparilla presents, for chronic diseases of almost every kind, the best remedy known to the medical world."—D. M. Wilson, M. D., Wiggs, Arkansas.

Ayer's Sarsaparilla,

PREPARED BY

Dr. J. C. Ayer & Co., Lowell, Mass.

Price $1; six bottles, $5. Worth $5 a bottle.

PLAIN AND FANCY

SATTEENS and PARASOLS.

On account of our inability to handle the immense rush at our stores at our Tuesday's Great Special sales, and as our Eastern buyer is purchasing and shipping such vast quantities of goods, we have determined to give you these great bargains and make

Every Day a Great Special Sale.

This weeks we have received a lot of these Elegant Satteens, in new fancy colorings. Also a lot of what has never before been seen anywhere in the world at the price, and and that is Solid Colors. **9c**

Also Crinkled Seersuckers, Fancy Ginghams, etc., sell everywhere at from 12½ to 25 cents per yard.

To close out certain styles of Parasols in all silk Pongee, Plain and Flowered, Black and Solid Colored Satin Parasols, Fancy Striped Parasols, Ladies' Carriage Parasols, etc., all of which are worth from $2 to $3 50 each. **98c**

Remember, These Goods Are on Sale

—AND—

NOW ON DISPLAY IN OUR WINDOWS

Salinger's

1063 AND 1065 BROADWAY

FRIDAY—Remnants of Silks, Velvets, Dress Goods, Wash Goods, Satteens and goods of all kinds, 1 to 20 yards. Be sure to get some of these Bargains, FRIDAY. **98c**

HARPER'S BAZAAR PATTERNS.

W. F. LEMON,
Manufacturer and Dealer in
Harness and Saddles
Horse Boots a specialty. At Palmer's Old Stand.

New To-day.

A Half-Acre!

Summerish Models in

Vacation Shoes!

We've shod the biggest brigade, toniest too, of going-out-of-town people on the Coast. Summer quality and valley prices captures the crowd. Our rush would wipe out a big stock, it can't ours. Bundles of brookish beauty, piles of pretty pertness, in

Canvas Shoes
Oxford Ties
Low Shoes
Slippers, Etc.

Booming Bargains.

Ladies' Canvas Shoes, $1 75 to $3 00 a pair.
Ladies' Kid Oxford Ties, $1 75 to $7 00 a pair.
Ladies' Kid Slippers from $1 upwards.

STACKS!

—OF—

Summer Styles

—IN—

GENTS' SHOES.

We're on top. Why? Dame Fashion gets her tip from us. Our prices get away with the town—the lean, the fat, the tall, the short—all hands can get a perfect fit at

Bedrock Prices

Gents' Russet Balmorals, no trash	$4 00
Gents' Solid Wearing Shoe	2 50
Gents' Fine Calf Shoe—extra goods	00
Gents' Russet Oxford Ties—good article	3 50
Gents' Canvas Shoes 85c to	2 50

—AT—

Kast's

Branch

1111 & 1113 BROADWAY.

JOHN TAYLOR & CO.,

Pioneer Soda Works!

—MANUFACTURERS OF—

Soda and Syphon Seltzer Water,

SARSAPARILLA AND IRON,

Belfast Ginger Ale

Soda Fountains Filled.

—AGENTS FOR—

El Toro and Pacific Congress Waters.

Also, Lytton and Pacific Seltzers,

AND :: GEYSER :: SODA.

N. E. Cor. 13th and Webster Sts.,

OAKLAND, CAL.

GRATEFUL—COMFORTING.

EPPS'S COCOA.

BREAKFAST.

"By a thorough knowledge of the natural laws which govern the operations of digestion and nutrition, and by a careful application of the fine properties of well-selected Cocoa, Mr. Epps has provided our breakfast table with a delicately flavored beverage which may save us many heavy doctors' bills. It is by the judicious use of such articles of diet that a constitution may be gradually built up until strong enough to resist every tendency to disease. Hundreds of subtle maladies are floating around us ready to attack wherever there is a weak point. We may escape many a fatal shaft by keeping ourselves well fortified with pure blood and a properly nourished frame."—Civil Service Gazette."

Made simply with boiling water or milk. Sold only in half-pound tins, by Grocers, labelled thus:

JAMES EPPS & CO., Hommopathic Chemists London, England

San Francisco Depot—SHERWOOD & SHERWOOD, 212-214 Market st.

NEW GLENWOOD,

NEW OAKWOOD

RANGES.

DALZIEL & MOLLER,

1152 Broadway

Sole Agents for Alameda County

University of California

ENTRANCE EXAMINATION.

Examinations for the Colleges of Letters of Science and of Law will be held at the University in Berkeley, also in Los Angeles, Grass Valley, Chico and Visalia on June 27th, 28th, and 29th, between the hours of 8 A. M. and 5 P. M.

The second examination for the same colleges will be held at the University in Berkeley on September 17th, 18th and 19th.

The academic year 1889-90 will begin September...

Real Estate.

CHOICE

RESIDENCE!

PROPERTY,

—FRONTING ON—

SIMPSON AVENUE,

—BETWEEN—

Telegraph Ave. and Grove St.

FOR SALE ON EASY TERMS

This is the choicest Residence Property, at the prices asked, now in the market. The remaining Lots are offered at present prices for a limited time only. The kind of improvements on this property is restricted, so that buyers may be assured that the surroundings will be of the most desirable class.

FOR PRICES ENQUIRE OF

E. A. HERON,

1050 Broadway,

Cor. Eleventh St.,

OAKLAND, . . CAL.

CHATELAINE BAGS

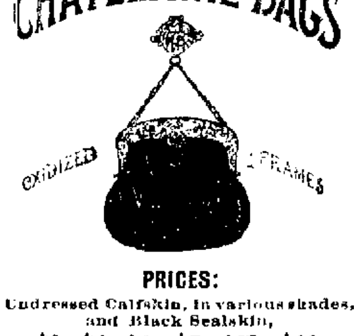

PRICES:

Undressed Calfskin, in various shades, and Black Sealskin,

$3, $4, $6, $7, AND $10.

Also in Black Velvet, Morocco, Alligator, and Lizard.

Chatelaine Pins for attaching Bags to dress. Silver, $1; Plated, 50c.

A fine assortment of Pocket-Books, Change-Purses, Card-Cases, Letter-Cases, Shopping-Bags, Writing Tablets, Traveling - Cases, Traveling-Bags, both fitted and unfitted, Memorandum Books, and a general line of

LEATHER GOODS.

Geo. C. Shreve & Co.

MONTGOMERY AND SUTTER STS., San Francisco.

OAKLAND

CARRIAGE CO.

MANUFACTURERS

....OF....

FINE VEHICLES!

All Work Built from the Best of Materials, California Seasoned.

A FULL ASSORTMENT OF

ROCKAWAYS,
SURREYS,
PHAETONS,
And BUGGIES

On Hand at Salesroom,

1213 BROADWAY, — 1214 SAN PABLO AVE.

SOHMER PIANOS are the best

BYRON MAUZY, Sole Agent, 308 to 314 Post st., San Francisco

FIFTY-SIXTH FINANCIAL STATEMENT

—OF THE—

California Insurance Co.,

SAN FRANCISCO, CAL.,

On the first day of January, 1889.

Cash Capital, fully paid up in gold	$600,000 00
Reserve for re-insurance	380,280 23
Reserve for outstanding losses	94,570 92
Reserve for all other claims against the Company	17,085 84
Net Surplus over all Liabilities	**$221,349 05**
Assets at market value	1,313,286 04

T. J. FISH, LOCAL AGENT

471 Ninth Street, - - Oakland.

REMOVAL!

H. KELLER & CO.,

Dealers in and Manufacturers of Key West, Imported and Domestic

CIGARS

Have removed from 456 Seventh street, to

480 TENTH ST.,

NEAR WASHINGTON.

GEYSER SODA!

Bottled Daily at the Springs

Splendid Table Drink,
Effervescent and Delightful
Cures Dyspepsia,
Clears the Complexion,

TRY IT! TRY IT!

JOHN TAYLOR, Agent

New To-day.

CITY OF PARIS.

Unprecedented!

CONTINUED SUCCESS OF OUR

Clearance Sale of Summer Goods!

Later Special Offerings!

ALL OUR IMPORTED COMBINATION SUITS TO BE CLOSED AT

Former Price	$15 00	$25.00	$35.00	$40.00
NOW SOLD AT	$7 50	$12.50	$17.50	$20.00

Rich Black and Colored Brocade Velvets — Former Price $3 00, $4 00 Yard; Now Sold at 90c, $1 00 Yard
Printed India Silks, Choice Patterns — Former Price 75c, $1 25, $1 50 Yard; Now Sold at 50c, 75c, 90c Yard
Organdie Fans, Ornamented, to be sold at 15c each
All Our French Satines Marked Down — Former Price 40c, 50c Yard; Now Sold at 25c Yard
Ladies' Striped Jersey Blouses — Formerly $4 50 Each; Present Price $2.25 Each
Hand Embroidered Skirts, French Yoke and Make 95c each
French Ribbed Bicycle and Baseball Stockings — Formerly $1.25 Pair; Now Selling at 50c Pair
Odd Lots and Sizes Children's Black Hose 10c a pair
Large Heavy Marseilles Bedspreads — Former Price $2.85; Closing Price $2.25
Extra Heavy White Blankets, Marked Down to $4 50 a pair
Chenille Portieres, Persian Designs and Colors — Formerly $... Pair; Now sold at $... Pair

EXTRA SPECIAL.

All Parisian Made Garments in the Cloak Department Again Reduced to Prices That Will Surprise Everybody.

MOTTO—"Honest and Reliable Goods Sold as Cheap, or Cheaper than any other House in the City."

G. Verdier & Co., Ville De Paris,

S. E. COR. GEARY ST. AND GRANT AVE., SAN FRANCISCO.

Goods delivered Free of Charge in Oakland, Alameda and Berkeley.

10 PER CENT DISCOUNT.

Now Is Your Time.

2000 pairs of Boys' and Youths' Shoes, extra fine, all styles, to be sold at 10 per cent discount until June 30, 1889. Call and examine our select stock of Ladies' and Misses' Goods.

Custom Work Our Specialty

WENTWORTH'S - NEW - STORE,

463 Thirteenth, near Broadway.

—GET THE—

BEST ARTIFICIAL STONE WALKS!

THE OAKLAND ARTIFICIAL STONE COMPANY

Are prepared to take contracts anywhere on the Pacific Coast for all kinds of cement work. Lowest rates. OAKLAND WORK A SPECIALTY. This company uses only the best brands of ENGLISH PORTLAND CEMENT, and employ only first-class workmen. All work guaranteed. Give us a call.

L. F. SHEPHERD, Manager. 454 NINTH STREET, OAKLAND.
621 MONTGOMERY ST., SAN FRANCISCO.

PICK OUT

—YOUR—

PARAGRAPH

AMONG THE FOLLOWING

RANDOM :: SHOTS!

—YOU WILL FIND ONE THAT WILL—

Hit the Bull's Eye!

IN YOUR PARTICULAR CASE,

READ 'EM ALL.

ESPECIALLY SEASONABLE.

Don't swelter during the hot weather or roast yourself when you go to the country or seaside, but just drop around and look over our elegant assortment of India Seersucker, Pongee Silk, Drap d'Ete, Alpaca, Mohair and Serge Coats and Vests. In plain and fancy blazers we can astonish the natives, and as for White and Fancy Vests you just ought to see them and the balance of our stock of summer goods.

"CLARO" AND "MADURO."

(NOT CIGARS.)

But the very latest and most fashionable shades in Derby Hats. We have them in the correct styles for young men. Prices range from $1 50 to $5.

DON'T GO OUT OF TOWN

Until you have seen our trunk room. We have tiers of Trunks in metal, canvas and leather covers, and great rows of Valises, Bags and Satchels in alligator, grain leather and other wear-resisting materials, and miles of Straps for Shawls, Blankets, Bundles, etc. Our stock is the largest, our assortment the best, and our prices the lowest.

VACATION IS AT HAND

And, as we have done for years past, we are fitting out the "little ones" preparatory to their going into the country. Everything needed can be obtained from us.

A STAGGERING STATEMENT.

We are just simply "astonishing the natives" and driving our competitors wild with our dandy light and medium weight Overcoats for $10 and $1. They distance anything that our competitors can put up both in style and price.

A SENSIBLE FAD.

For summer wear nothing comes up to a pair of Brown Goat Summer Shoes. Everybody wears them, or intends to. They are an essential article to negligee dress. All widths and styles for men and boys.

THERE'S SOMETHING IN A NAME,

Even if the poet says a rose by any other name would smell as sweet. Offer a man the choice of two hats, one called "Our Own" and the other KRON. The last name will bring him.

We are "long" in all the light shades for summer wear.

SCHOOL IS OUT.

During vacation what better article for boys' wear than a flannel waist. We have them at 35c, 50c and 75c.

Calico Waists, 15c.
Cheviot Waists at 35c and 50c.
Percale Waists at 25c and 50c.

PREPARE FOR SUMMER.

We are showing lines of Clothing which will command attention by reason of price. You can save dollars by purchasing your Clothing from us.

A COOL HEAD:

Keep your head cool. This can be done by keeping it under one of our Straw Hats during the hot days. Finest line of Men's and Boys' Straw Hats in the city.

DON'T YOU DO IT!

Don't miss seeing our new stock of Tennis Suits and Blazers, Bicycle Suits, Baseball Suits, Camping-out Suits and Summer Wearing Apparel of all kinds. Biggest stock in the West.

A BAD MISTAKE.

Don't make it by paying a tailor big prices for a light business suit when we have an immense assortment of the best hand-made goods and guarantee a perfect fit in every instance, and can save you about 50 per cent.

A PROFITABLE DISCOVERY.

You will find all the Novelties of the Season in Neckwear, Negligee Shirts, etc., and an immense assortment of Underwear, Hosiery and everything that comes under the head of Gentlemen's Furnishing Goods. Our goods are the best and latest styles and our prices the lowest every time.

M. J. FLAVIN & CO.

924 TO 928 MARKET ST.,

THROUGH TO 25 ELLIS, ...SAN FRANCISCO.

TELLING OF CHRIST.

A Noble Lady's Talk to the Children.

MRS. COOPER IN A SUNDAY SCHOOL.

The Modest Philanthropist Speaks of the Risen Savior, and Not of the Crucified Man.

At the approaching heat of the dog days of July, which all expect, yet none care to endure, the zeal of religious devotion, at least for a few short weeks, wilts, and looks to greener nooks and clearer springs to be revived. So now when those who have made up their minds to endure, either from necessity or for other reasons, go to church, they find their pastor gone, nearly half of the pews vacant, and a scanty choir.

At the First Congregational Church the morning service was conducted by Rev. J. B. Thrall of Salt Lake city, and also in the evening. At 2:30 o'clock Sunday school is usually held, but for three Sundays past the Sunday school service, on account of the absence of teachers and a marked disappearance of young folks who compose the classes, has been converted into what is called an "assembly," where young and old gather to study the scriptures, much as they do in a bible class.

Yesterday the assembly was addressed by Mrs. Sarah B. Cooper of San Francisco, the notable philanthropist and writer. The Sunday school rooms were completely filled, and the audience listened with the closest attention to every remark of the lady.

Mrs. Cooper's subject was "The Resurrection of Christ." She urged her hearers not to feel that she was making a speech or preaching a sermon, but that she was just one among them and would ask questions and answer any that she could, and talk in general of the work in hand. She said that she was a firm believer in angel ministry and that the Bible taught it from Genesis to Revelations. That as the angels ministered to Christ so they might do to any who had faith in him. She said the reason some people do not believe in this, who had tried, is because they take a coarse method. Again, many think that the angels rolled away the stone at the tomb of Jesus to release him, but they only opened it to show that Jesus was not in—that he had already gone. So here we see it shown that Christianity does no rest on a crucified, but a risen Christ. Mrs. Cooper said that she thought the resurrection needs no physical explanation, as the Bible sufficiently explains that. She made a very impressive description of the scene at the tomb of Jesus, which, although recited in simple language and in a quiet way, moved tears to many eyes.

She said: "There are some persons who doubt the resurrection of Christ and who are so constituted that they cannot help it. Don't denounce or denounce them. Be gentle with them and win them over. They make mistakes, we all make mistakes, even nowadays, once in a while. People always have made mistakes. Mary took Jesus for a gardener. Noah, John, Paul, Peter and John all made mistakes. Life is a net work of mistakes. Our whole history and all the histories of the world are records of mistaken acts, of mistaken people, perhaps in mistaken times. We are not out here to know first and then do, but to do and know afterward. Every soul is growing. So often our mistakes can be our best teachers. They are what we call experience.

Jesus came back from death with no message of terror to make the timid flee from his face like leaves before the blast. Death is our friend, not our enemy. O, you who hoard your treasures in the cemetery and go there to strew the graves with blossoms and weep until your brain is severed and your body enervated, do not do it, for it is not wise. "Why seek ye the living among the dead?"

Mrs. Cooper closed by referring to the fact that Jesus went after his resurrection to his native place. She said as she grows older her heart clings fast to the old home and its tender associations, where her childhood was spent, where the sweetest birds sing and where she once heard the call of mother's voice. The memories of an early home and a mother's love had been sufficient to redeem the lives of many with whom all other means have failed. She related a touching story of the wayward career of a young man in the South who had been very bad, but was brought to reason by a sprig of grass and some flowers brought by a friend from the distant grave of his mother. A son will never be lost, no matter how wild and wicked he may be, if he has been the subject of a tender, loving mother's prayers. Sometime, if not here, he will come back.

Be not afraid of the divine message which comes to us from the tomb. All our hope hangs on the resurrection of Christ.

The river of death is a beautiful river, and over it the good angel will bear us gently. Be not afraid.

A COMPLETE GUIDE.

A Convenient Directory for Travelers Issued Monthly.

The Popular Railroad Guide for the current month is just out, with the railroad time tables corrected up to the 21st instant. The publication has been delayed this month for the sake of including these important alterations in the movements of railroad trains. A stage connections throughout the State are appropriately recorded under their respective stations.

The main features in the Popular Railroad Guide consist of an alphabetical arrangement of the railroad stations, with the time of departure thereto and arrival thereform, from San Francisco and Oakland pier or Alameda mole, as the case may be, the price of fare, distance, and all other information on the subject which a traveler desires to know. It is the only railroad guide that we know of where the information is thus arranged for the convenience of the traveling public, and the arrangement is so simple and complete that he who can read can readily understand. The guide promises also to become in time a complete register of the hotels of the State.

Oakland and Alameda are termed in the Popular Railroad Guide as railroad journals, and the publication contains a complete time table of all of the ferries connecting with San Francisco. The guide is published by the Popular Railroad Guide Publishing Company which consists of Councilman Evans and his eldest brother, J. Oliver Evans. It is a very creditable work and deserving of all the encouragement the business community of Oakland can give it.

New Sewers.

A sewer has been placed in Twentieth street for a distance of 189 feet at a cost of $211 25.

Eighth avenue, from East Eighteenth street to East Twenty-fifth street, has been macadamized by the Alameda Macadam Company at a cost of $6276 72, or $1 58 per front foot.

F. Heverin has sewered Twenty-first avenue, between East Twelfth and East Seventeenth streets, at a cost of $124 37.

A. A. da Silva's Estate.

W. T. Ralph, Peter Lomrey, and J. F. Bettencourt, appointed appraisers on the estate of A. A. da Silva, deceased, have filed their report, showing a total

PUBLIC HEALTH.

Dr. Woolsey's Opinions Upon Vital Matters.

RESTRICTING ATTENDANCE AT SCHOOL

Valuable Suggestions Upon the Subjects Now of the Greatest Interest to the Community.

Dr. E. H. Woolsey was not present at the last meeting of the Board of Health, having been called out of town on business. He had, however, prepared a letter upon matters of importance, intending to have it presented to the board. His secretary, however, mislaid the manuscript, hence it was not read at the meeting. Following is the communication:

OAKLAND, June 21.—*To the President of the Board of Health*—DEAR SIR: As the discussion of the report of the Health Officer was postponed to the adjourned meeting of to-night, and as business of importance out of town will prevent me from personally participating in this discussion, I desire to call your attention, and the attention of the board, to certain matters suggested by such report.

The present estimated population (60,000)—the basis on which the death rate is figured—is undoubtedly very largely overestimated. It may be tempting to exaggerate the population for the purpose of lowering the proportionate mortality, but it would be more scientific to lower the estimate within the range of probability, and thus show a fairly accurate ratio of deaths. If this were done, the rate would still be flattering to Oakland; but even if it were not so, it would seem to be our manifest duty to make the correction; and in anticipation of the rigorous adjustment by the United States census next year, a pressing duty.

The attendance at the public schools of pupils from houses where contagious diseases exist, seems to be at present fairly regulated by the School Department. If the proposition to establish an inflexible rule, discriminative in character as to diseases, is to be considered, it should be carefully considered, lest it engender unnecessary friction with the Board of Education, or trench upon the natural province of the family physician, or induce useless hardships upon parents and children.

To say that no child living in a house where a case of zymotic disease exists shall attend school is saying too much, because the case of disease may be perfectly isolated, or even remotely isolated, as would naturally occur in a hotel or large boarding house. To say that a child after recovery from or exposure to the least dangerous of the contagious diseases may be allowed to attend school is saying too little, because in either event he would be capable of carrying and spreading contagion. It is among the lighter forms of contagious diseases that the element of contagion is the most lasting, while, on the contrary, with diphtheria, for example—the most dreaded, and yet the most curable of diseases—the patient once cured is safe to be at large, providing his person has been cleansed and his clothing disinfected.

To say arbitrarily that such an one may be allowed to attend school, is therefore saying too much or too little. Hence the most natural course to presume, if the matter is to be taken from the hands of the school authorities, seems to be to leave the question of determining what children shall, and what children shall not attend school, to those who are familiar with all the circumstances, viz—the attending physicians, and that they should furnish the necessary certificates for the admission to schools of all such children, and in cases where they could not enforce control, disinfection, etc., should be required to report the circumstances to the Health Department. In this connection I would suggest the utility of presenting to the public, practical and specific instructions for the proper isolation of contagious cases, the disinfection of clothing, etc.

I would urge upon the board the necessity for immediate work, and the concentration of its influence in sanitary matters directly upon the municipal authorities. It seems to me to be a grave error to continue fostering an agitation which is in every way injurious to the city, and at present wholly unnecessary. In years past there was need of agitation to rouse a lethargic people and an indifferent City Council to a realization of sanitary requirements. But that period has passed. The spirit of sanitary reform is everywhere. The public is surcharged with it, and the present progressive Council need no spurring. The municipal authorities all seem imbued with our sanitary needs, and are leading the way. They do not need our assistance to scare the people or to degrade property interest, but rather to aid them in their responsible work of sanitary preparations by thoughtful suggestions. I will take months of patient research to formulate the plans and lay the foundations of a system of sewerage that will fill.

During that period we have plenty of work to do, such as the abatement of abounding nuisances, street and house sanitation, temporarily pumping out stagnant pools, watertightness of sewers and drains, cleaning the Main Lake sewer, etc. And I would suggest the immediate consideration of the frequent flushing of all our sewers during the summer months. It is of course the business of newspapers to obtain and elaborate information on all topics, and I must admit that the spirit of sanitary reform pervading the community is very largely due to newspaper agitation. Though the records of the Health Office are public records, it would seem an erroneous conception of public duty for officers to spend the time so greatly required in conserving municipal interest, in hunting up the latest sensational records and reports for the convenience of newspaper men; and while it may not be proper to suppress such information, if half the time spent in obligingly loaning up sensational reporters were spent in real sanitary work the city would be more worthy of residence. Respectfully,

E. H. WOOLSEY.

Children Enjoy

The pleasant flavor, gentle action and soothing effects of Syrup of Figs, when in need of a laxative and if the father or mother be costive or bilious, the most gratifying results follow its use, so that it is the best family remedy known and every family should have a bottle.

When Baby was sick, we gave her Castoria,
When she was a Child, she cried for Castoria,
When she became Miss, she clung to Castoria,
When she had Children, she gave them Castoria.

Cheap Meats.

Save money by buying your meat at Samson's Market, 477 Eleventh street. Telephone 131.

"Ladies, Sigh no More."

Always good bread from Sperry's flour.

You can never know till you try, how quickly a dose of Ayer's Pills will cure your sick headache. Your stomach and bowels need cleansing, and these pills will accomplish it more effectually and comfortably than any other medicine you can find.

A CASE of inflammation of the kidneys and bladder that had been under the treatment of several leading physicians of San Francisco for a long time, has been treated of late by Dr. Bluett for indigestion and cured sound and well. Name and residence can be had, by consent of the patient, at Dr. Bluett's office, 1069 Broadway, corner Twelfth street.

CUT flowers, seeds, plants, roses, trees and shrubs, etc., in quantity, wholesale and retail. Floral designs and decorations of the choicest flowers a specialty at Hutchison's Depot, Fourteenth and Washington streets.

For sick-headache, constipation and all liver and stomach complaints take Hobb's Little Vegetable Pills.

Auction Sales.

WILLIAM J. DINGEE

Real Estate Auctioneer,
460 & 462 Eighth St., - Oakland.

EASTON, ELDRIDGE & CO.,
618 Market Street, San Francisco.

GRAND

AUCTION :: SALE

....OF....

57 —LOTS— 57
—IN THE—
Celebrated Bray Tract

FRUIT VALE!

At :: Auction,

SATURDAY.

Saturday, ...June 29, 1889.

At 2 P. M., on the Grounds.

These lots vary in size from 45 to 50 feet front, and from 120 to 165 feet in depth.

This beautiful tract lies on the easterly side of Fruit Vale avenue and in the midst of fine improvements.

It is only 5 minutes' walk from the Fruit Vale station of the local road of the S. P. R. R. Co., with 32 trains daily to and from San Francisco, with commutation tickets the same as from Oakland, $3 per month.

A franchise has been granted for a cable, electric or horse car road on Fruitvale avenue, and the parties are now in the East arranging for the building of the road.

No portion of Oakland is growing more rapidly than that known as Fruit Vale, and property in that direction is rapidly increasing in value.

The climate is mild, being free from fogs and winds, and is unsurpassed in the State.

Fruitvale avenue is graded and macadamized and has city water pipes.

UNUSUAL TERMS—Only $100 cash per lot; balance in three equal yearly payments, with interest at the rate of 8 per cent per annum. Taxes for the present year 1889-90 will be paid by the Seller.

Do not fail to see a catalogue and examine this property before the day of sale.

For further particulars apply to
WILLIAM J. DINGEE,
460 and 462 Eighth street, Oakland,
Or EASTON, ELDRIDGE & CO.,
618 Market street, San Francisco.

OFFICIAL DRAWING

—OF THE—

Louisiana State Lottery.

SINGLE NUMBER, CLASS "F,"

Drawn at New Orleans, La., on

Tuesday, June 18, 1889.

ALL GENUINE LOUISIANA STATE Lottery Tickets are dated New Orleans, and agree to pay all prizes in New Orleans, where the Company holds a Charter from the State, and where both the purchaser of the ticket and the Company are equally protected by the laws of the State and of the United States. Tickets dated and issued from other cities in the name of the Louisiana State Lottery Company, promising to pay prizes in other places than New Orleans, are not Louisiana State Lottery tickets at all, but are counterfeits and cheats intended to deceive and defraud the unwary. REMEMBER that ONE DOLLAR is the price of the smallest part or fraction of a ticket issued in any drawing. Anything if our name offered at a less price is either a counterfeit or a swindle. REMEMBER further, when examining to see if your ticket has drawn a prize, never to accept anything but our official drawings, which are copyrighted under the act of Congress and cannot be reprinted correctly under penalty of the law.

No.	Prize.	No.	Prize.	No.	Prize.
53	$600	32688	400	66059	400
311	400	32715	400	66065	400
660	400	32790	400	66151	400
679	800	32835	400	66790	400
726	400	32845	800		
821	600	32993	400	67021	400
846	2000			67159	400
890	400	33000	400	67145	400
906	400	33169	400	67225	400
921	400	33581	600	67231	400
		33608	400	67413	400
1090	800	33848	800	67414	400
1291	400	33992	600	67469	600
1531	600	33815	400	67546	400
1797	400	33884	800	67585	400
1874	800	33961	600	67737	800
1997	400			67851	800
		34142	800	67865	400
2052	400	34325	400	67996	800
2064	800	34793	800		
2243	400	34822	400	68027	400
2316	600	34934	600	68105	600
2363	400	34952	400	68165	400
2469	400			68238	400
2509	5000	35041	400	68245	600
2655	400	35100	600	68985	600
		35184	600	68997	800
3015	400	35202	400		
3018	400	35217	400	69329	600
3030	600	35453	400	69582	400
3135	600	35476	400	69614	400
3488	400	35587	400	69810	400
3489	600	35709	400	69850	600
3575	600	35896	600	69921	400
3651	800				
3669	400	36251	400	70467	400
3769	400	36320	400	70543	400
3894	2000	36417	800	70605	400
		36484	600	70708	600
4296	400	36582	600	70873	400
4299	400	36585	10000	70987	600
4360	600	36612	600		
4380	800	36746	400	71125	20000
4417	400	36911	400	71251	600
4622	5000			71345	400
4665	400	37006	400	71991	400
4767	600	37164	400	71998	400
4813	400	37358	5000	71986	400
4871	400	37687	600		
4897	400	37696	400	72239	400
4923	2000	37815	800	72365	400
4929	400	37840	600	72703	400
4939	400	37892	400	72910	800
4991	400	37990	400		
		37998	600	73235	800
5000	400			73259	400
5019	400	38080	400	73357	600
5135	600	38177	600	73737	400
5168	400	38322	400	73786	400
5250	400	38410	800		
5329	800	38755	400	74098	2000
5437	600	38905	400	74401	400
5508	400			74413	2000
5525	400	38986	600	74436	400
5579	400	39121	400	74676	400
5594	600	39144	400	74702	600
5659	400	39246	400	74718	400
5723	400	39472	400	74834	5000
5778	400	39482	400	74856	600
5811	400	39731	600	74876	400
5869	600	39876	400	74887	2000
5876	400			74964	600
5967	400	40301	400		
5992	400	40107	600	75027	600
		40195	800	75200	400
6116	600	40583	800	75452	600
6185	400	40905	600	75500	2000
6217	400	40943	400	75650	400
6410	400			75668	400
6448	400	41177	400	75692	600
6562	400	41205	6000	75725	400
6565	2000	41289	800	75921	800
6940	400	41309	400	75935	400
		41325	400	75959	400
7116	600	41349	400		
7226	400	41645	400	76142	800
7445	400	41989	400	76320	400
7692	600			76434	400
7815	400	42058	600	76625	600
7833	400	42140	400	76638	400
7837	400	42417	400	76714	600
		42429	400	76966	400
8169	800	42465	400		
8592	600	42755	600	77015	600
8662	400	42823	400	77024	400
8823	400	42966	400	77256	400
8998	400			77305	400
		43031	400	77463	600
9289	800	43066	400	77583	600
9412	800	43068	2000	77652	400
9846	400	43073	400	77683	400
9917	400	43118	800	77866	400
		43135	600	77946	800
0066	600	43379	800	77954	600
0089	2000	43407	400		
0150	400	43509	400	78128	600
0324	400	43537	400	78234	400
0330	400	43555	600	78277	400
0399	400	43864	600	78362	400
0626	400	43908	20000	78443	400
0687	400			78683	400
0756	600	44058	400	78993	400
0799	600	44067	600		
		44097	400	79343	400
1196	800	44206	400	79480	400
1298	400	44297	600	79528	400
1325	600	44323	[illegible]	[illegible]	[illegible]
12088	400	44485	400	79708	400
12262	400	44491	400	79737	400
12293	400	44624	100000	79903	600
12442	400	45162	400	80085	400
12473	400	45409	800	80242	600
12598	400	45414	800	80476	400
12660	400	45417	600	80616	400
12806	600	45458	400	80644	400
12858	400	45466	400		
12898	400	45715	2000	81157	600
		45824	400	81185	400
13037	600	45954	400	81404	600
13178	600			81310	400
13358	400	46120	400	81366	400
13438	800	46474	600	81567	400
13448	400	46513	600	81581	2000
13761	600	46626	600	81692	600
13774	400	46774	400	81977	800
13964	400	46927	400		
13981	400	46961	400	82045	600
		46974	400	82629	600
14002	400			82671	600
14054	400	47231	800	82733	400
14075	400	47292	400	82827	400
14276	400	47412	600	82836	800
14456	600	47531	400		
14704	600	47749	400	83010	2000
14802	400	47754	400	83033	400
		47760	400	83079	400
15035	800	47853	400	83170	400
15089	400	47878	400	83214	400
15252	800	47885	600	83402	400
15359	400			83504	400
15905	400	48047	400	83534	400
15910	400	48192	600	83613	600
15980	800	48277	800	83640	400
		48292	400	83672	600
16410	400	48489	400	83674	800
16424	600	48613	400		
16170	400	48584	400	83788	400
16578	400	48625	400	83829	400
16692	600	48767	600	83952	400
16849	800	48858	400		
		48959	800	1028	2000
17062	800	48978	400	1252	600
17085	400			3637	400
17120	400	49322	400		
17288	600	49332	800	3063	600
17442	800	49377	600	3324	400
17661	400	49428	400	3290	600
17738	400	49545	400	3430	400
17894	600	49624	800	3633	600
		49691	400	3741	400
18767	800	49701	400	3748	400
18845	400	49960	400	3900	400
18856	800				
18279	400	50007	400	4091	400
18294	400	50042	400	4274	400
18448	600	50100	600	4316	600
18623	400	50192	600	4382	600
18811	400	50203	800	4421	600
18902	400	50238	400	4449	400
		50295	400		
19093	400	50381	600	4517	400
19102	400	50494	800	4565	400
19200	400	50646	400	4667	600
19211	400	50675	800	4745	400
19308	400	50788	400	4755	600
19341	2000			4835	400
19412	400	51195	2000	4867	400
19532	400	51419	400	4879	600
19668	600	51521	400	4965	3000
19709	400	51529	400	4968	600
19739	600			5078	400
19853	400	52043	800	5389	400
19961	800	52610	400	5481	800
		52727	400		
20127	600	52845	5000	5675	600
20159	600	52895	400	5725	400
20165	400	52958	600	5210	400
20167	400			5255	400
20470	800	53350	400	5196	400
20471	400	53604	600	5120	400
20498	600			5411	600
20504	400	54155	600	5516	20000
20513	400	54382	800	5637	400
20529	400	54652	800	5771	400
20791	600	54805	800	5791	600
20831	400			5802	400
20940	400	55067	800		
20981	400	55067	800	9125	400
		55258	400	9134	400
21180	10000	55401	600	9141	800
21310	400	55488	400	9175	400
21463	800	55541	400	9361	1000
21910	5000	55592	400	9364	800
21923	600			9368	800
21929	600	56139	600	9374	1000
21978	600	56152	2000	9455	100
		56248	400	9474	400
22058	400	56256	400	9526	400
22108	800	56265	600		
22180	400	56383	400	9 [illegible]	400
22327	400	56406	400	9 [illegible]	400
22543	600	56432	400	9 [illegible]	400
22703	5000	56517	400		
22856	800	56575	800	9 61	100
22875	600	56600	600	9 62	100
22961	600	56704	400	9 63	400
		56741	600	9 74	400
23074	400	56768	400	9 75	100
23088	400	56778	600	9 76	400
23260	800	56807	400	9 78	100
23349	400	56821	400	9 82	400
23537	400			92 88	400
23651	400	57195	600	9 89	400
23593	600	57211	400		
23596	400	57320	400	9 18	100
		57483	400	93 95	100
24081	400	57502	600	9 87	400
24127	10000	57636	400	9 44	400
24513	600	57675	400	93 90	100
24849	5000	57970	400	9 49	5000
24896	400	57986	800	9 50	400
24869	600			9 69	400
24971	400	58010	400		
		58078	600	94 18	400
25160	400	58311	800	94 53	400
25195	400	58379	400	94 72	10 000
25201	600	58530	400	94 71	400
25210	600	58562	600	94 67	400
25328	600	58603	800	94 59	400
25427	400	58862	400	94 32	400
25617	400			94 7	400
25648	2000	59019	800	94 99	400
		59908	600	94 52	400
26110	400	59141	600	94 77	400
26420	400	59152	400	94 91	400
26617	400	59243	400	94 34	400
26591	400	59252	400	94 77	400
26728	50000	59390	400	94 93	400
		59659	400	94 54	400
27028	800	59929	600	94 32	400
27106	400				
27480	400	60054	800	95 45	400
27566	400	60145	800	95 81	400
27637	400	60331	600	95 41	400
27672	400	60468	600	95 67	400
27839	600	60802	400	95 83	400
27909	400			95 11	400
27937	400	61097	400	95 55	400
		61108	600	95 29	400
28021	600	61413	400	95 54	400
28121	800	61438	400	95 67	400
28314	400	61605	600000	95 43	400
28391	600	61746	400		
28498	400			96 20	400
28527	400	62053	400	96 29	400
28719	600	62271	600	96 40	800
28717	400	62295	400		
		62311	200000	97 11	400
29045	400	62393	400	97 32	800
29055	400	62673	5000	97 16	400
29767	600	62703	400	97 12	400
29982	800	62830	400	97 26	400
		62807	800	97 41	400
30239	400	62958	800	97 19	400
30302	400			97 17	800
30445	400	63208	400	97 42	400
30541	400	63252	600		
30694	400	63379	600	98 14	400
30733	600	63618	400	98 [illegible]	400
30707	400	63626	400	98 [illegible]	400
30718	600	63774	600	98 17	400
30794	400	63859	600	98 [illegible]	800
30975	600			98 [illegible]	400
		64058	400	98 [illegible]	400
31021	400	64178	400	98 16	400
31051	400	64255	600	98 [illegible]	400
31127	400	64321	600	98 55	400
31225	600	64353	600	98 57	400
31282	400	64413	400	98 10	400
31145	400	64460	400	98 [illegible]	400
31479	600	64565	400	98 [illegible]	2000
31607	600	64725	400		
31806	800	64759	400		
31884	400	64898	400	99 7	400
31892	400	64948	5000	99 8	400
31901	2000			99 3	400
31955	400	65083	400	99 6	2000
31970	400	65267	400	99 6	800
		65414	400	99 7	400
32032	400	65429	400	99 8	400
32033	400	65485	400	99 8	600
32073	400	65537	400	99 2	400
32216	800	65672	400	99 1	2000
32502	600	65896	400		

Approximation Prizes.

100 numbers from 61,555 to 61,655 inclusive, being 50 numbers on each side of her drawing the capital prize of $600,000, $1000.

100 numbers from 62,261 to 62,361 inclusive, being 50 numbers on each side of her drawing the capital prize of $200,000, $800.

100 numbers from 44,574 to 44,674 inclusive, being 50 numbers on each side of the number drawing the capital prize of $100,000, $400.

999 numbers ending with 05, being the two last figures of the number drawing the capital prize of $600,000, $200.

999 numbers ending with 11, being the two last figures of the number drawing the second capital prize of $200,000, $[illegible].

PRIZES CASHED IN FULL WITHOUT DEDUCTION.

We, the undersigned bankers of New Orleans, La., will pay all prizes drawn in the Louisiana State Lotteries which may be presented at our counters.

R. M. WALMSLEY,
President Louisiana National Bank.
PIERRE LANAUX,
President State National Bank.
A. BALDWIN,
President New Orleans National Bank.
CARL KOHN,
President Union National Bank.

The subscribers, having supervised the single number drawing, Class F, Louisiana State Lottery, hereby certify that the numbers which were drawn from the 100,000 placed in the wheel, are the numbers which were drawn from the 100,000 placed in wheel, with the prizes corresponding to them.

Witness our hands at New Orleans, La., Tuesday, June 18, 1889.

G. T. BEAUREGARD,
J. A. EARLY,
Commissioners.

No. 61,655 draws the capital prize, $600,000.

Atlanta, Ga., Memphis, Tenn., Buffalo, N. Y., Detroit, Mich., Duluth, Minn., Carthagena, U. S. of Columbia, Brawn, Texas, Ottawa, Ont. Canada, and Deer Lodge, Mont. No. 62,511 draws second capital prize, $200,000, sold in New York, Boston, Chicago, Washington, D. C., San Francisco Cal., Sacramento, N. Y., New Haven, Conn., Redding, Ala., Pointe-a-la-Hache, La., and Merit, Tex. No. 41,024 draws third capital prize, $100,000, sold in Washington, D. C., New York, Boston, Chicago, San Francisco and Sacramento, Cal., Orange, N. J., Shaw, Kans., Lincoln and Scribner, Neb. No. 26,728 draws $60,000, sold in New Orleans, New York, Boston, Washington, D. C., Memphis, Tenn., San Francisco and Marysville, Cal., Little Rock, Ark., and other points. Nos. 43,908 and 89,016 draw each $20,000. Nos. 21,180, 21,127, 36,585, 71,128, 24,070, draw each $10,000.

The work of sending the Official List to every correspondent begins immediately after the drawing, and continues night and day until completed. Should any of our patrons experience any delay in receiving it, it is owing to their names being the last on the list.

Address registered letters to New Orleans National Bank, New Orleans, La. Address:

M. A. DAUPHIN,
New Orleans, La.

[Entered according to act of Congress, in the year 1889, by the Louisiana State Lottery Company, in the office of the Librarian of Congress at Washington.]

Auction Sales.

E. W. WOODWARD & CO.

REAL ESTATE & GENERAL AUCTIONEERS
902 BROADWAY OAKLAND.

H. H. MATLOCK SON, Auctioneers

SPECIAL

CREDIT :: SALE

....OF....

45 ELEGANT Building Lots 45

....OF....

College and Berkeley Way,
Delaware and San Francisco Streets
AT BERKELEY STATION,

BERKELEY

....AT....

AUCTION

SATURDAY,

SATURDAY .....JUNE 29, 1889.

At 2 P. M., on the Grounds.

These centrally located lots at Berkeley station, are surrounded by excellent homes, adjoining the grounds of the State University, and will rapidly increase in value. Beautiful views of Oakland, San Francisco, and the Bay. A good sewerage system running through the property.

TERMS OF SALE: One-fourth cash; balance in one, two and three years, interest at 8 per cent per annum, payable quarterly.

A fine residence and lot 50x135 feet on the corner of College way and Walnut street.

T

A GREAT RECORD.

Charles T. Boardman's Gun Is Very True.

SPORTS OF THE WARM JUNE SEASON

The Colonel's Boys Downed at the Capital—The Tribunes Anxious to Meet the Oakland Nine.

Thirteen errors was the record of the Pets at Stockton yesterday in their game with the Stockton club therefore the cause of their defeat is apparent. Aldrich twirled for the Oaklands, but he did poor work, being discouraged at the bad support he received.

Captain O'Neill led the procession for the Pets with five errors. Bailey followed with three and McDonald escaped with two errors.

The score was 13 to 7 against the Oaklands.

Colonel Robinson is kicking to-day.

ACROSS THE BAY.

The San Franciscos and the Sacramentos were the attraction at the Haight street park yesterday afternoon. The game was a very lively one, and the "kicks" were quite frequent. Umpire Van Court had about all he could do to pacify the excited mob.

The boys from the capitol city were finally downed by a score of 1 to 8.

AMATEURS AT THE BAY.

The Bravos defeated the Magnolias at the same grounds by a score of 16 to 11.

Two nines of colored players contested in a game at the Center street park yesterday afternoon. They were called the Unions of Oakland and the Enterprise of San Francisco. The Oakland boys won by a score of 19 to 8. The colored gentlemen of this city turned out in large numbers to witness the contest.

VICTORIOUS TRIBUNES.

The champion Tribunes and the Will & Fincks contested in a game at the Center street park yesterday morning. For a long time there has been considerable rivalry between these two teams. Yesterday in order to settle the dispute as to which is the better club they played for a purse of $60. The champions as usual came out victors. This is the score by innings:

	1	2	3	4	5	6	7	8	9	
Tribunes	6	0	0	3	0	0	1	2	0	—12
Will & Fincks	2	0	0	0	0	0	1	0	0	—3

The Tribunes are exceedingly anxious to play Colonel Robinson's nine for any sum of money.

THE SPORTSMAN'S CLUB.

The Alameda County Sportsman's Club held a regular monthly shoot at Adams point Saturday afternoon. The attendance was large and the birds were speedy. Charles T. Boardman made the record of the day by killing 35 birds out of a possible 36. The last bird was killed but unfortunately fell about five feet outside the bounds. The usual rules prevailed, with thirty-one yards rise. The scores made were as follows:

C. T. Boardman	2 1 1 1 1 1 1 1 2 1 1 2—12
W. E. Mayhew	1 2 1 1 1 2 2 1 1 1 1 1—12
C. M. Osborne	1 1 2 1 2 1 1 1 2 1 1 1—12
H. Schroeder	1 0 2 2 0 1 1 1 1 2 1—9
S. I. Kellogg	2 1 1 1 1 0 1 0 1 1 1—10

H. Schroeder was given an opportunity to make up his May shoot, being absent at that time. This is the score he made:

H. Schroeder	1 2 1 1 0 1 1 2 2 0 0 2—9

C. M. Osborne also made up two lost shoots. This is his record:

C. M. Osborne	0 2 1 1 2 2 2 1 1 1 1—11
" "	1 1 2 1 2 1 0 1 1 2 0 0—9

A freeze-out match, six birds each, $2 50 entrance fee, was won by Boardman, with a clean score:

C. T. Boardman	1 2 1 1 2 2—6
W. E. Mayhew	0 0 —0
H. Schroeder	1 2 1 1 0 2—5
C. M. Osborne	0 2 1 1 2 2—5
S. I. Kellogg	0 1 1 1 1 0—4

In the second freeze out Boardman and Osborne tied and divided first and second money, while Schroeder rested content with the third prize. The entry and number of birds were the same as in the preceding match.

Score:

C. T. Boardman	1 1 1 1 2 2—6
C. M. Osborne	2 2 1 1 1 1—6
W. E. Mayhew	1 0 —1
H. Schroeder	0 1 1 2 1 2—5

The final match of the day was a twelve bird contest. Charles Boardman again won easily and carried off the honors of the day:

C. T. Boardman	1 2 0 1 1 1 1 1 1 1 2 1—11
C. M. Osborne	1 1 2 1 1 1 0 1 1 1 0 0—9

Mr. Boardman's Saturday record is almost unprecedented.

SHOOTING AT SHELL MOUND.

At Shell Mound Park yesterday the following scores were made by members of Company A. Fifth Infantry Regiment of Oakland, at the 200 yards range:

Sergeant Ellis	3 3 4 3 3 4 4 4 2 4—32
Charles Poulter	3 0 4 3 4 3 4 2 3 4—32
W. H. Monroe	3 3 4 3 3 3 4 3 5—31
D. A. Stivers	4 4 4 3 3 3 4 5—36
Otto Kleugel	3 4 3 3 4 3 4 4—36
F. W. Esmond	3 3 5 4 3 4 4 4 4—37
G. C. Gaston	4 4 4 2 6 4 1 4—33
L. C. Warner	5 5 4 4 5 4 4 8 4—42
W. J. Lownie	4 4 5 5 4 4 1 4 4 5—42

THE NEW FIRE LIMITS.

Brother Ambrose Cannot "Improve" His Chinatown.

The special meeting of the City Council on Saturday night was well attended by house movers who had an interest in the matter of extending the fire limits of the city. The two men who have undertaken to remove the two rookeries of Brother Ambrose into Chinatown were there early. So was Improver Sohst of the Sixth ward, with a number of other improvers. The special meeting was called for the sole purpose of getting the ordinance passed immediately, in order to stop Brother Ambrose's "improvement" of the central Chinese quarter. This is how it was done.

President Camron knocked for order and directed Clerk Brady to read the call for the meeting. This over, the ordinance was taken up by the Clerk, who first read a report to the effect that it had been printed the requisite ten days. Then the ordinance was read, "slowly and with great care," at the request of Mr. Collins, and was finally passed.

The latter was called to the chair by President Camron, who then moved a recess be taken for fifteen minutes. During the recess "W. W. Camron, President of the City Council and acting Mayor of the city of Oakland, pro tempore, in the absence of John R. Glascock, Mayor," affixed his signature to the document in the style as above set forth, and after writing a communication to that body showing that he had performed that act, the Council was called to order and the announcement of the approval was officially made.

A resolution was then passed requesting the Board of Public Works officially to notify the chiefs of the police and fire departments and the Fire Warden of the passage of the ordinance. This completed the business and the Council, satisfied that they had Dr. Ambrose "cooped," adjourned.

The fire limits according to the ordinance extend from Clay to Webster streets, and from the water front to Fourteenth street.

LAW FOR THE BOARD.

The District Attorney Upon Road Overseers and School Districts.

District Attorney Reed has prepared his written opinion on the question of compensation of road overseers. He cites the last amended law, which provides that road overseers shall hold office two years from the first Monday after the first day of January succeeding their election. The last election of overseers took place at the last general election, and they were installed in office last January, as provided by statute. The Legislature at its last session did not change the amended law further than to change the number of the section. All road overseers shall be entitled to $3 per day for each day's service performed, not to exceed one hundred days in any one year, which amount shall be paid to them out of their respective road funds.

In regard to the petition for the formation of a new school district out of portions of Fruit Vale, Redwood and Lockwood districts, he is of opinion that the same cannot legally be done this year, as the law provides that new school districts must be formed between January 1st and May 10th of each year. This petition was not presented to the Board of Supervisors until June 3d, and therefore cannot now be acted upon.

The Chester House Sold.

The Chester House property at the northwest corner of Seventh and Chester streets, has been sold by A. Montgomery to H. C. Stillwell. The building is 100x72½ feet, and the amount paid for the property is not known. The building was built some years ago by Charles Kohler, and when he became financially involved it fell into Montgomery's hands.

A Multitude of Ailments.

The ailments which afflict the kidneys and bladder are so numerous, that merely to name them would fill a space far outrunning the limits of this article. Suffice it to say, that they are both obstinate and dangerous. To their prevention Hostetter's Stomach Bitters is well adapted. The stimulus which it lends to the action of the kidneys when they are lethargic, serve to counteract a tendency in them to lapse, first, into a state of pernicious inactivity, and afterwards into one of positive organic disease, which soon destroys their delicate integuments, poisons the blood and causes death. A double purpose is served by this depurent. It promotes activity of the kidneys, and expels impurities from the blood which have no natural channel of outlet, except these organs. Constipation, biliousness, fever and ague, rheumatism and dyspepsia, are also remedied by this medicine of thorough action and wide scope.

Give Ely's Cream Balm a trial. This justly celebrated remedy for the cure of catarrh, hay fever, cold in the head, &c., can be obtained of any reputable druggist, and may be relied upon as a safe and pleasant remedy for the above complaints and will give immediate relief. It is not a liquid, snuff or powder, has no offensive odor, and can be used at any time with good results, as thousands can testify, among them some of the attaches of this office.—*Spirit of the Times.*

A case of female trouble of many years' standing was treated for indigestion and cured by Dr. Bluett. The gases which had formed in the stomach and bowels, together with constipation, had forced the organ out of place and caused the dragging and bearing down sensation. No examinations required in such cases. By consent of the patient, the name and residence will be furnished at Dr. Bluett's office, 1069 Broadway, corner Twelfth street.

SQUARE dealing; good meats at lowest prices, at GOLDEN RULE MARKET 13th & Wshgn. st. W. Cron & Son, prop.

NOVELTIES in laces at M. Rey Wilson's, 1255 San Pablo avenue.

MERCANTILE COLLECTING AGENCY, 954 Broadway, room 5. J. A. Parker, proprietor.

$10,000 worth of furniture wanted at West's Furniture House, 473, 475, and 474 Twelfth street.

Take Hood's Sarsaparilla 100 Doses One Dollar

The Chief Reason for the great success of Hood's Sarsaparilla is found in the article itself. It is merit that wins, and the fact that Hood's Sarsaparilla actually accomplishes what is claimed for it, is what has given to this medicine a popularity and sale greater than that of any other sarsaparilla or blood purifier before the public. **Merit Wins** Hood's Sarsaparilla cures Scrofula, Salt Rheum and all Humors, Dyspepsia, Sick Headache, Biliousness, overcomes That Tired Feeling, creates an Appetite, strengthens the Nerves, builds up the Whole System. **Hood's Sarsaparilla** is sold by all druggists. $1; six for $5. Prepared by C. I. Hood & Co., Apothecaries, Lowell, Mass.

SMALL IN SIZE, LARGE IN RESULTS

HOBB'S VEGETABLE LITTLE PILLS

HOBB'S LITTLE VEGETABLE PILLS PRODUCE FLESH, CURE SICK HEADACHE, CONSTIPATION, DYSPEPSIA, INDIGESTION, BILIOUSNESS AND ALL LIVER & STOMACH COMPLAINTS. Perfect Digestion follows their use. **Dr. Hobb's Little Vegetable Pills** will free the system of all the above and other disorders. They are sugar coated, do not gripe, very small, easy to take, only one pill a dose. They are purely vegetable, being compounded of vegetables indigenous to California. Try them. 45 pills in each vial, 25 cents a vial, three vials for 65 cents, or five for $1. All druggists, or sent by mail for cash or stamps. For the Liver. HOBB'S MEDICINE CO. Proprietors, San Francisco, Cal. U. S. A.

DR. HOBB'S LITTLE PILLS — CURE SICK HEADACHE

HENRY W. TAYLOR, Lumber, Laths, Shingles AND POSTS. CARLOAD LOTS A SPECIALTY. Telephone 702, WEST BERKELEY.

KNABE! THE BEST PIANO ON EARTH. Haines Bros.' Piano, Patti's Preference. A. L. BANCROFT & CO., 132 Post st., S. F.

New To-day.

SPRING OF 1889. FOR THE BLOOD. FOR THE BLOOD.

NOW TAKE THE GREAT SIERRA KIDNEY AND LIVER CURE

PURE JUICES OF THE HERBS OF CALIFORNIA.

Sure Cure for LUCORRHEA and all FEMALE COMPLAINTS.
Invaluable Remedy for all KIDNEY TROUBLES.
Easily Taken, DELIGHTFUL TO THE TASTE.
Rivals all other Remedies for URINARY DISORDERS.
Ranks the FIRST AMONG FINE MEDICINES.
All Speak in Highest Praise of it. PURELY VEGETABLE.

FOR SALE BY ALL DRUGGISTS.

SIERRA CHEMICAL CO.

Laboratory 2424 Mission Street. Office 18 Post Street, San Francisco, Cal.

For Sale by all Druggists.

THAT'S WHAT EVERYBODY SAYS THAT IT RANKS HIGH ABOVE ALL COMPETITORS. THE POPULAR NEW HOME LIGHT RUNNING SEWING MACHINE

LEADER OF THE AGE IN PRACTICAL IMPROVEMENTS. SIMPLE! DURABLE! PERFECT!

725 MARKET ST. (HISTORY BUILDING) SAN FRANCISCO

Pacific Department, Distributing Office.

CHAS. E. NAYLOR, General Manager.

Oakland Office, 1242 San Pablo Avenue.

ONE MILLION SOLD AND GIVING UNIVERSAL SATISFACTION. SECOND MILLION SELLING At the Rate of 150,000 Per Year.

WILL L. ARNOLD Telephone 126. FRANK C. JORDAN.

JORDAN & ARNOLD, Stationers and Printers.

A FULL LINE OF Fine Commercial Stationery, Leather and Fancy Goods, Blank Books, Legal Books, Weekly and Monthly Periodicals, Etc.

OUR SPECIALTIES: Commercial and Society Printing; Artistic Engraving of Wedding, Reception, and Visiting Cards; Tyler Photographs.

1117 BROADWAY, : : Canning Block

The largest, fastest and finest in the world. Passenger accommodations unexcelled.

New York to Liverpool via Queenstown.

The Celebrated City of Rome | The finest Steamship in the world, | July 24 Aug. 21
Furnessia, July 6 | Circassia, July 20
Devonia, July 13 | Ethiopia, July 27

Saloon to Glasgow, Liverpool, Derry, Queenstown $50 to $60 by Glasgow steamers and upwards by "City of Rome." Second Class $30. Steerage $20. Excursion rates reduced and available for either route, thus giving privilege of seeing the River Mersey, picturesque Clyde, North and South of Ireland. Excursions to Paris or Continental Tours on Lowest Terms. Travelers' Circular Letters of Credit and Drafts for any amount at lowest current rates. Apply to any of our local agents or to HENDERSON BROS., Chicago, Ill.

FOR SALE

A WELL-BROKEN HORSE SUITABLE FOR FAMILY USE,

Very gentle; would make a good business horse; stands any place without hitching. Anyone wishing to purchase a sound, well-bred buggy horse can see the same by calling on J. C. DOLAN, 417 TWELFTH STREET, CITY MARKET.

F. M. FARWELL, Painter & Decorator

—DEALER IN—

House, Sign, — AND — ORNAMENTAL PAINTING! PAPER HANGING, TINTING, GLAZING AND GILDING, Etc. Satisfaction Guaranteed.

PAINTS, OILS, GLASS VARNISHES, BRUSHES, WALL PAPER — AND — PAINTERS' SUPPLIES!

1012 Broadway, Between Tenth and Eleventh Streets

BROWN & McKINNON

TAILORS, 1018 Broadway,

Have received their first invoice of summer goods, consisting of the various staples and very latest novelties for gentlemen's wear. The styles of goods for summer of 1889, are of the most desirable patterns furnished by the designers and manufacturers for many years, if ever before. Call and we will show them with pleasure. Yours truly,

BROWN & McKINNON, 1018 BROADWAY, OAKLAND

Iron Workers.

Manufacturer ORNAMENTAL Cast and Wrought Iron RAILINGS

L. FRAUNEDER Machinist

—AND— General IRON WORKER, 419 Tenth Street.

OAKLAND IRON WORKS, (INCORPORATED) Largest Foundry and Machine Shop IN ALAMEDA COUNTY. Telephone No. 342. Belting and Lacing Carried in Stock. 2D and JEFFERSON Sts.

SCOVILLE'S IRON WORKS Corner Second and Brush Streets.

ALL KINDS OF MACHINE WORK.

Repairing and General Jobbing Done With Neatness and Dispatch. Blacksmithing a Specialty. IVES SCOVILLE & SON, Proprietors

Auction Sales.

SHAINWALD BUCKBEE & CO. REAL ESTATE AGENTS & AUCTIONEERS OFFICE & SALESROOM 407-409 MONTGOMERY STREET SAN FRANCISCO CAL. FULL CHARGE TAKEN OF PROPERTY

AT AUCTION!

TUESDAY,

TUESDAY..............JUNE 25, 1889

At 11 o'clock A. M.,

THE PROPERTIES —OF THE— DONAHUE ESTATE.

Without Limit or Reserve.

THE ACADEMY BUILDING.

THAT MAGNIFICENT BRICK AND IRON building on N. side of Pine st., bet Montgomery and Sansome sts. (Nos. 324 to 334), opposite S. F. Stock Exchange, occupied as stores and offices. The net annual income is over $15,000, which can readily be increased to $17,000. The lot is 82 feet front by 37½ feet in depth, less an L 22x36½ feet.

INCOME PROPERTY.

THIRD ST. AND SHERWOOD PLACE, SE corner, bet. Mission and Howard. Nos. 133 to 171 Third st. Substantial frame buildings, five stores below with rooms above; total monthly rental $220. Third street is rapidly increasing in importance as a business thoroughfare. Lot 70 feet on Third by 80 feet on Sherwood place.

RENTING PROPERTY.

Nos. 13, 25, 27, 29, 31 STANLEY PLACE, between Bryant and Harrison sts.; five neat and cosy dwelling houses, each renting for $40. These houses are in first-class order and are always rented. Total monthly rental $200. Lot 50x112½ feet.

WAREHOUSE PROPERTY.

THREE WAREHOUSES ON FIFTH, Berry and King sts., 240 feet on Fifth st. by 275 feet on Berry and King. 150x240 feet of this property is improved and rented, 160x240 feet is leased under ground lease, the improvements on this portion belonging to the lessee. Present monthly rental $743 33. This locality is the most valuable for warehouse purposes in San Francisco.

ALSO—The vacant lot adjoining the above, 275 feet on Berry and King sts., by a uniform depth of 240 feet.

ALSO—The vacant lot adjoining, with a frontage of 240 feet on Sixth st. and 275 on Berry and King sts.

WAREHOUSE LOT.

BLUXOME ST., NW. LINE, BT. FIFTH and Sixth sts.; 137½x112½ feet. Also, lot in rear, 45:10x137½ feet, giving rear frontage on Brannan st. These two pieces will be sold together as a whole.

RESIDENCE LOT.

SECOND ST., E. SIDE, 126 FEET N. OF Bryant. 60x125 feet. All ready for building.

INVESTMENT PROPERTY.

ONE OF THE BEST BUSINESS BLOCKS in the city; Nos. 418 to 430 Montgomery st., bet. California and Sacramento sts. Substantial and solid brick and iron buildings, occupied as stores and offices; in fine order. The net annual income is over $11,000. Size of lot, 89:8¾ feet on Montgomery st. by a uniform depth of 88¾ feet.

HOWARD-STREET PROPERTY—UNIMPROVED.

SW. CORNER HOWARD AND TWENTY-second streets, fronting 160 feet on Howard, 80 feet of which runs through to Capp street. The corner, 80 feet, fronting 122:6 feet on Twenty-second st.

ALSO—The NE. corner Twenty-third and Capp sts., 220 feet on Capp st., 220 feet on Howard and 122:6 feet on Twenty-third st. This magnificent property is on the line of the Howard st. cable system, which will be in running order by August 1, 1889. The best portion of the Mission Warm Belt, and in the direct line of improvements. Sewering and street work all complete.

GOLDEN GATE PARK BLOCK,

In the Celebrated Pan Handle District.

PORTION OF WESTERN ADDITION block No. 693, fronting 119:10 feet on Haight st., 751 feet on Waller st., and 275 feet on Shrader st. The Haight-st. cable runs by this property. Golden Gate Park is one block distant. Property in New York City located as this is, close to the great park, is the best and most valuable residence property in the city. Haight and Waller sts. are graded and macadamized. One of the best investments on this unequaled list.

PARK BLOCK—INVESTMENT EXTRAORDINARY.

BLOCK BOUNDED BY SIXTH AND Seventh aves., C and D sts., the latter fronts Golden Gate Park on the north; size 240x580 feet, less L on NW. corner D st. and Sixth ave. 125x120 feet. See diagram in catalogue.

ALSO—The N. side of C st., extending through from Sixth to Seventh aves.; size 240x221 feet.

These grand investment properties are at the terminus of the park branch of the Powell, Jackson and Washington-st. cable road, and also of the Geary-st. line; also within five minutes' walk of the McAllister-st. cable, and can be reached from the California-st. cable line; all for one fare on any of these lines. One of the best properties in San Francisco to subdivide.

MARSH AND TIDELANDS.

SOUTH SAN FRANCISCO BLOCK No. 814, bounded by C and D sts. Thirtieth and Thirty-first aves.; size 200x600 feet.

ALSO—All of block No. 847 fronting on Thirty-first and Thirty-second aves., C and D sts.; size 200x600 feet.

VALENCIA-STREET CORNER

THE BUSINESS STREET OF THIS SECTION of the city, on the line of the Market-st. cable system. This fine property has three frontages, to wit, 70 feet on the W. line of Valencia st., 180 feet on the southerly line of Eighteenth st. and 70 feet on Lapidge st. This property is rented from month to month under ground rent, improvements belonging to the lessees.

EIGHTEENTH ST. COR. AND LOT.

EIGHTEENTH AND LAPIDGE STS., within 200 feet of Valencia st.; size 65:2¾ feet on Eighteenth st. by 95 on Lapidge st.

ALSO—The lot on the N. line of Eighteenth st., 130:6 feet W. of Valencia st.; size 139x173 feet, through to Bird ave., as per diagram in auction catalogue.

LAGUNA DE LA MERCED.

AN UNDIVIDED 600-13118 PART OF that certain property known as Rancho Laguna de la Merced, containing 100 acres, 32 of which are situated in the County of San Mateo and 68 acres in the City and County of San Francisco.

Special Notice!

We desire to call the attention of the public to the fact that this is a PEREMPTORY AUCTION SALE. This property will be sold without limit or reserve, to the HIGHEST BIDDER. As it is impossible to give all the details about these properties in the space of a newspaper advertisement, we would request intending buyers to call at our office, where we will be pleased to furnish all the information at our command.

Diagrams and catalogues will be furnished on application. Terms will be announced at sale.

SHAINWALD, BUCKBEE & CO., Real Estate Agents and Auctioneers, 407 and 409 Montgomery St., S. F.

NEWHALL'S SONS & CO.......Auctioneers

New To-day.

WILL H. BURRALL Real Estate & Loan Agent.

FINEST BARGAINS! BEST TERMS

Notary Public and Conveyancer.

Deeds, Mortgages, Leases, Homesteads and other Legal Papers Carefully Drawn and Acknowledged.

Real Estate Sold: Houses, Stores, Offices, Etc., Rented and Rents Collected. Property Attended to in Absence of Owners.

Loans Negotiated for Those Borrowing or Loaning Money.

My motto is—"Promptness, Accuracy, Reliability." Your orders are respectfully solicited.

IN OFFICE EVENINGS.

REMOVED TO 1016 BROADWAY (EAST SIDE) Bet. Tenth and Eleventh Streets, OAKLAND, CAL.

N. W. WINTON. Real Estate, Insurance, AND NOTARY PUBLIC.

CITY & COUNTRY PROPERTY FOR SALE.

Money to Loan in Sums to Suit.

Manager Alameda County Branch of Ætna Insurance Co. of Hartford.

Cor. Eleventh & Broadway, Oakland.

Banks.

CALIFORNIA Bank and Trust Company

1006 Broadway, Oakland, Cal

Capital Stock......................$100,000

A. C. HENRY..........................President
JACOB GREENHOOD....Vice President
FRANK H. BROOKS..........Cashier

BOARD OF DIRECTORS:

A. C. HENRY, JACOB GAKENHOOD, JOHN W. PHILLIPS, S. M. BARRETT, VICTOR H. METCALF, W. W. WHITMAN, CHARLES JURGENS.

Exchange, domestic and foreign, at current rates. Acts as trustee for estates and individuals.

CORRESPONDENTS—American Exchange National Bank, New York; The Nather Banking Company, and Bank of California, San Francisco.

Funds deposited with our correspondent paid here.

First National Bank of Oakland

N. E. cor. Tenth and Broadway.

Capital Stock Paid up..........$100,000
Surplus..............................140,000

V. D. MOODY..........................President.
J. E. RUGGLES.................Vice President.
A. D. THOMSON............................Cashier.

DIRECTORS—V. D. Moody, J. E. Ruggles, J. C. Ainsworth, W. P. Jones, A. J. Snyder, G. J. Ainsworth, F. K. Shattuck, L. C. Morehouse, A. D. Thomson.

Transacts a general banking business. Buys and sells exchange on all the principal cities of Europe and the United States. Issues Commercial and Travelers' Letters of Credit. Collections made and prompt returns rendered at market rates of exchange.

THE OAKLAND BANK OF SAVINGS.

Cor. Broadway and 12th St. OAKLAND.

Capital and Reserve paid in......$500,000

DIRECTORS.

W. A. ALDRICH, JOHN S. DRUM, E. A. HAINES, WM. E. MILLER, SAM'L MERRITT, HENRY ROGERS, E. C. SESSIONS, M. B. LANGHORNE, E. W. PLAYTER.

E. C. SESSIONS.............................President
W. W. GARTHWAITE.......................Cashier

GENERAL BANKING BUSINESS TRANSACTED. INTEREST ALLOWED ON TERM DEPOSITS. LOANS ON REAL ESTATE AND APPROVED COLLATERAL AT LOWEST MARKET RATES.

CORRESPONDENTS:

SAN FRANCISCO, ANGLO-CALIFORNIA BANK AND BANK OF CALIFORNIA, NEW YORK, LAIDLAW & CO., CHICAGO CONTINENTAL NATIONAL BANK; LONDON, ANGLO CALIFORNIA BANK (LIMITED); DUBLIN, BANK OF IRELAND, PARIS, MESSRS. DE ROTHSCHILD FRERES; BERLIN, MESSRS. GEBRUDER MEYER.

A Fine Burglar and Fire Proof SAFE DEPOSIT VAULT —FOR THE—

Safe Keeping of Bonds, Stocks, Jewelry, Silverware, Valuable Papers of Every Description, Etc., is Offered for Use of the Public Under Management of this Bank.

SMALL SAFES FOR RENTAL AT LOW RATES.

SEPARATE COMPARTMENTS FOR SILVERWARE AND OTHER BULKY ARTICLES.

ENTRANCE TO VAULT IN BANKING ROOM.

UNION SAVINGS BANK.

Corner Broadway and Ninth Street....Oakland

Capital and Reserve Fund, $300,000.

BOARD OF DIRECTORS—J. West Martin, R. W. Kirkham, Hiram Tubbs, R. S. Farrelly, C. E. Palmer, William J. Dingee, Herman A. Tubbs, S. Huff, A. A. Moore, Thomas Prather, William G. Henshaw.

J. WEST MARTIN..............President
WM. G. HENSHAW......Vice President
A. E. H. CRAMER...............Cashier

Interest allowed upon all deposits remaining three calendar months, beginning from the 1st of each month succeeding the date of deposit.

NO ENTRANCE FEE.

Remittances from the country may be made by Express, or Check upon Banks in San Francisco, and book will be returned. Loans made only upon Mortgages, Real Estate, and Bonds. Certificates of Deposit bearing interest payable at date agreed upon.

UNION NATIONAL BANK of OAKLAND

Ninth and Broadway Sts.

THOMAS PRATHER......................President
HON. J. WEST MARTIN........Vice President
CHARLES E. PALMER....................Cashier

DIRECTORS.

Hon. J. West Martin, D. Henshaw Ward, Socrates Huff, Edson F. Adams, Gen'l R. W. Kirkham, R. S. Farrelly, Thomas Prather.

Exchange, domestic and foreign, at current rates.

CORRESPONDENTS—Chemical National Bank, New York; N. M. Rothschild & Sons, London; Rothschild Freres, Paris; Die Direction Der Discount Gesellschaft, Berlin; Bank of California, First National Bank, Crocker Woolworth National Bank, San Francisco.

Funds deposited with correspondents paid here.

Electric Light Plant FOR SALE, AT A BARGAIN.

ONE WESTERN 35-LIGHT DYNAMO AND Lamps, and one Sperry 10-Light Dynamo and Lamps, for sale for 50 per cent. of their actual value. These machines are in first-class condition, nearly new.

For further particulars call at or address, TRIBUNE OFFICE, Oakland, Cal.

ADAM FOLLRATH & CO SCIENTIFIC HORSESHOERS.

Stumbling, Knuckling, Forging, Interfering, Quarter Cracks and Sand Cracks, Corns, Hoof-bound PROMPTLY CURED, or no charge will be made. All work warranted, or no charge will be made. Horses sent for and delivered to any part of Oakland, Alameda, Fruit Vale. Send postal card to 308 Fourteenth street, near Eighteenth avenue.

Real Estate.

GASKILL & VANDERCOOK REAL ESTATE BROKERS, 458 Ninth Street, - Oakland, Cal.

UNIMPROVED.

$3250—Lot 50x100; very choice corner on Chestnut street; convenient to local train.

$1550—Lot 44x132; Chestnut near Eighteenth street; stone walk in front of lot; easy terms and installments.

$15,000—A large piece of land, very centrally located; will subdivide into 21 lots and sell at a handsome profit.

$4500—Lot 110x104; choice corner on Kirkham street.

$1500—Lot 50x108; Adeline street, near Nineteenth.

$1200—Lot 50x101; corner lot on Twenty-second street.

$4000—Lot 100x145; Caledonia avenue near Grove street.

$8250—Lot 100x100; choice corner on Harrison street.

$5500—Lot 100x150; fine corner on Telegraph avenue.

$3750—A choice northeast corner, on high ground, in East Oakland; an elegant building site.

$1500—Fine lot, 50x125, on Seventh avenue, East Oakland; offers a splendid view.

IMPROVED.

$7000—Lot 42x107; fine modern house of 9 rooms, stable, and stone walk; choice corner on Castro street.

$7000—Lot 4 x125 on north side of Fourteenth street, near Grove; two story house, 9 rooms, modern appointments.

$3600—Lot 25x132; Eastlake cottage, 6 rooms; Chestnut st., near 15th.

$5000—Lot 25x100; two story house of 7 rooms, on Castro near Eighteenth street.

$17,000—Lot 150x100; two story house of 10 rooms on Webster street, near Fourteenth.

$3000—Lot 50x150 on East Eighteenth street, near Eleventh avenue, East Oakland; modern cottage of 5 rooms.

$6000—Lot 40½x127; 2 story cottage; nearly new, Adeline street, near Fourteenth.

$4000—Two acres of land, partly in orchard; cottage of 5 rooms; new; in Fruit Vale.

$500 to $600—Lots in Berkeley; choice location for residence.

$1000 per acre—Choice land in Fruit Vale.

$400 to $600 per acre—Choice land near Mills Seminary.

We have a large list of improved and unimproved properties to which we invite inspection. Correspondence solicited. Special facilities will be afforded strangers to acquaint themselves with the values of property in different localities.

Painters.

J. H. BARRY. C. H. BROSNAHAN

BROSNAHAN & BARRY, Practical Carriage Painters,

—SHOPS—

511 Fourteenth Street —AND— 1362 San Pablo Avenue.

Punctuality and Good Work our Specialty.

Telephone 295. Oakland, Cal.

A CARD TO THE PUBLIC

Knudson & Sons

HAVE established their business at 1414 SAN PABLO AVENUE,

And are ready to do all kinds of work in the line of Painting, FRESCOING, SIGN WRITING Etc., Etc.

Estimates Given for all kinds of work in their line.

H. C. KNUDSON & SONS.

B. FINNIGAN. M. J. FINNIGAN

FINNIGAN BROTHERS, House, Sign, and Decorative Painters AND GLAZIERS.

Wall Coloring promptly attended to.

719 Nineteenth Street, Between Brush and Castro sts., Oakland, Ca.

NOTICE.

Spangenberg & Stein —HAVE OPENED A— NEW PAINT SHOP, At 685 East Twelfth Street. Fine Painting, Piano Polishing a Specialty. Carriage, House and Sign Painting.

JUST OPENED.

Palace Drug Store!

San Pablo Ave. and Twentieth st.

—DEALER IN— Fresh Drugs —AND— Medicines, CHOICE PERFUMES, Fancy Goods, Etc.

PRESCRIPTIONS A SPECIALTY

G. A. HERZER, Proprietor.

Prescriptions Filled Night or Day.

NIGHT BELL.

Notice of Removal.

Russell H. Cool, D. D. S., desires to notify his many patrons of the removal of his Dental Parlors and Laboratory from Dietz Opera House, where he has been located for the past ten years to more commodious quarters in the Canning block, rooms 12, 13, 14, and 15, northwest corner of Thirteenth and Broadway.

Cures in 1 TO 5 DAYS. Guaranteed not to cause Stricture. Mf'd only by the Evans Chemical Co. Cincinnati, Ohio.

Big G has given universal satisfaction in the cure of Gonorrhoea and Gleet. I prescribe it and feel safe in recommending it to all sufferers. A. J. STONER, M. D., Decatur, Ill. PRICE, $1.00. Sold by Druggists.

SOHST BROS. FACTORY, Corner Eighth and Franklin Streets

Carriages, Buggies, and Light Wagons always on hand.

Scientific Horse shoeing a specialty.

TO WEAK MEN suffering from the effects of youthful errors, early decay, lost manhood, etc., I will send a valuable treatise free. Address GOLDEN SEAL Co., P. O. box 401, St. Louis Mo.

SUN AND TIDE TABLE.

June	H. W. Large.	L. W. Large.	H. W. Small.	L. W. Small.	Sun R.	Sun S.
24..	8.01 P	3.20 A	10.05 A	2.4 P	4.48	7..
25..	9.34 P	4.03 A	11.08 A	2. 6 P	4.49	7..
26..	10.08 P	4.41 A	11.09 A	3.3 P	4.49	7..
27..	10.43 P	5.17 A	0.49 P	4.3 P	4.49	7..
28..	11.15 P	5.48 A	1.34 P	5.5 P	4.50	7..
29..	11.47 P	6.20 A	2.17 P	6.2 P	4.50	7..
30..	A. M.	6.50 A	2.52 P	6.5 P	4.50	7..

STEAMER MOVEMENTS.

TO ARRIVE.

NAME.	FROM.	DATE.
Mexico	Victoria	June
Columbia	Portland	June 7
Humboldt	Eureka	June 7
City of Rio Janeiro	China & Japan	June

TO DEPART.

NAME.	FOR.	DATE.
New[port]	Mexico	June
Santa Rosa	San Diego	June
Pomona	Eureka	June
State of California	Portland & [Astoria]	June
Zealandia	Sydney	June
Oceanic	China & Japan	June
Colima	Panama	June
Mexico	Victoria	June

*And way ports.

SHIPPING INTELLIGENCE.

San Francisco .... June 24, 1889.

Arrived.

SUNDAY, June 23.

Stmr Gipsy, Plummer, 12 hours from Santa Cruz; produce, to Goodall, Perkins & Co.

Stmr State of California, Ackley, 40 hours from Portland, via Astoria 41 hours; pass and mdse, to Goodall, Perkins & Co.

Stmr Coos Bay, Leland, 20 hours frm Fort Bragg; pass and mdse, to Goodall, Perkins & Co.

Stmr Santa Maria, Hughes, 90 hours from San Diego, via Pismo 24 hours; pass and mdse, to D J Meherin.

Stmr Noyo, Ericksen, 14 hours from Noyo railroad ties, to Noyo Lumber Co.

Stmr Farallon, Bonifield, 72 hours frm San Diego; pass and mdse, to Dolbeer & Carson.

Stmr Pomona, Hannah, 18½ hours from Eureka; pass and mdse, to Goodall, Perkins & Co.

Stmr Mary D Hume, Edwards, 20 hrs fr Port Kenyon; produce, to H Dunard.

Schr Ocean Spray, Peterson, 5 hours from Rough & Ready; 100 cds wood, to N Iverson.

Schr Jennie Griffin, Low, 6 hours from Point Reyes; 105 boxes butter, to Shattuck & Kovalsky & Co.

Schr Lizzie Derby, Meyer, — hours from Bear Harbor; up river direct.

Sailed.

SUNDAY, June 23.

Stmr Humboldt, Manson, Eureka.
Stmr Oregon, Polemann, Astoria.
Bark Harvester, Schnauer, Port Townsend.
Schr Jessie Minor, Whitney, Humboldt.
Schr J G North, Nelson, Astoria.
Schr Maxim, Peterson.

☞ NOTICE—For births, marriages, and deaths too late for this column see fifth or eighth page.

BORN.

FITZHUGH—In San Francisco, June 17, to the wife of William M. Fitzhugh a son.
McLANE—In San Francisco, June 22, to the wife of Charles A. McLane, a son.
MACKENZIE—In Portland, Oregon, June 19, to the wife of T. P. Mackenzie, a son.
PUTZEL—In New York, to the wife of G. Putzel, a son.
BEICK—June 23, to the wife of C. J. Beick a daughter.

MARRIED.

TIBBALS-LAMPE—In San Francisco, June 12, Layton S. Tibbals and Clara V. Lampe.
HESSE-ROHE—In San Francisco, June 1, Nicolaus Hesse and Anna Rohe.
TELFORD-KERR—In San Francisco, June 23, John Telford and Ellen Kerr.
GRUNO-JARRETT—In Benicia, June 1, Richard Gruno and Agnes Jarrett.
SQUIRES-RODE—In New York, June 1, Robert Chalmers Squires and Edith Grace Rode.

DIED.

MURPHY—In this city, June 22, Ellen Murphy, a native of Ireland, aged 45 years.
EMERIC—In San Francisco, June 22, Joseph Emeric, a native of France, aged 74 years, months, and 9 days.
DENNAN—In San Francisco, June 22, Patrick Dennan, a native of Ireland, aged 67 years, months and 10 days.
GRETE—June 22, Christian Grete, a native of Germany, aged 68 years, 7 months and 1 days.
MURRAY—In San Francisco, June 23, Elizabeth Murray, a native of Ireland, aged 28 years and 6 months.
POWELL—In this city, June 23, Mrs. Jane Powell, aged 58 years.

LETTER LIST.

OAKLAND, ALAMEDA COUNTY, June 24, 1889.
Weekly list of letters remaining in the Postoffice. These letters are held two weeks from the date of this advertisement and are then sent to the Dead Letter Office.

Aberrethey, J W	Anderson, J Q
Anderson, Miss Mary	Andersen, Mrs Mattie
Andrews, Mrs M A	Armstrong, Miss Emma
Atkinson, John W	
Bacon, Mrs	Baker, Mr or Holmes & Co
Ball, Mr	
Barker, Lon E	Barry, James
Barstow, A S	Barker, M
Bechly, Mrs Simpson	Banman, F
Belden, C H	Beard, A
Bergh, Nick—2	Beerka, Thomas
Bickford, George W	Berry, Mrs William
Blondin, Dr A	Bills, Mrs Eplica
Bradley, M J	Bradford, W W
Brown, M Eugene	Briley, Charles
Buffington, Miss S	Burkley, Fr
Burton, Luther	Burgess, Mr E
Calden, A	Callaghan T J—2
Carte, Miss Minnie	Carpenter E H
Carpenter, Miss Allen	Caton, Miss Hattie
Codley, Mrs F	Chatain, Gillette, care
Chester, Lawrence G	J. Maria u & Co
Christiansen, Miss L	Chriseddon, Charles
Christensen, Mrs Carrie	Clark, James
Clark, J S	Clark, Miss Mina
Cohen, Mrs E G	Collins, E
Collin, Miss Carrie	Collins, Miss B
Comstock, George	Conard, W D
Cooper, H A	Cook, Miss Alice
Corbett, Mrs M A	Cortie, L
Corbett, Miss Katie	Costello, B
Cottrell Miss E	Cranelle, S
Cumming A B	Cumming Thomas
DaCosta, Francisco S	Douglas, A
Da Rosasis, Maria	Doster, R S
De Bast, A P C	Dugan, Miss Kate
De Lamo, Leonor, care Mrs Demol	Duggan, Miss G R
	Dean, C C
Eberlein, Mrs C S	Endo, S
Elexander, O	Eshbacher Mis
Elliot, Miss C	Esty, Frederick
Ferguson, S W	Fitzsimmons, Mrs S
Fields, R	Fleck, Gustave
Fisher, D J	Forbes, Miss Gussie
Fisher, Mrs L P	Frenbrony, Jose
Galby, Leon	Grath, Mr L
Gaylet, George	Grant, Mrs G A
George, C E	Grangvill, Miss Ann
Geyser, Miss Jennie	Greer, A
Gillin, Mrs M	Grever, Miss Carrie—
Glenn, Mrs E	
Haley, Mrs W W	Herman, I G
Hall, Miss Cardalie	Hinckley, C H
Hamback, Mrs	Hindreksen, Mrs Anna
Hamilton Dr S M—2	
Hogan, Stephen	Hamilton, Mrs Dr
Holmes, Mrs Belle	Hannah, Thomas
Hopke, E F	Hanscom, John O
Horton, C E—2	Hartwick, Mrs B
Howell, Mrs Ida	Harrison Miss Lulu
Howell, Thomas	Hyde, Mrs J McE
Hay, Miss L, care Mr Miller	Howley, Pat, care J Howley
Heinrich, R	Hoyt, Stanley W
Holder, E F	Howard, Miss Edna
Hemenway, Fuldah E	Hunt, Maryland
Herren, Mrs E M	Hyde, Miss Jell
Hoerg, Mrs	
Jackson, Wm	Jaimeson Dorcas
Jeronymin, Maria P	Johnson, Mrs L A
Johnson, Mrs Lilly	Jones, Miss Cora
[K]ennen Miss Katie	Kealy, Miss Susie—
Kelsey, Mrs R C	Kimball, Mrs Alice
Kimble, Miss Hattie J	Kile, Mrs Rachel
Knowles, William	Kollo, I I
Koch, Eddie	
Lamping, Mrs	Lansing, Mrs E H
Longstroth, J L	Larkin, Miss Bessie
Lawrence, Mrs Willis	Lewis, L W
Lewis, Mrs R	Little, John
Lindstrom, Miss Annie	Limond, Mrs
Logan, P D	Loud, H I
Lord, Miss Alice	
Macy, H	Machamer J
Madison, Geo H	Mackey, J
Magagnibs,	Macho, P
M[a]den, Mrs Jane	Main, O F
[M]ille, P	Maltby, O A
[M]...c, A	Mandell,
[M]arks & Winsell	Manders, Chas
[M]anner, Chas V	Marchmon, Miss Lily
[M]attoon, Mrs	Mattoon, Miss W B
[M]egrath, Mr Michael	Melluish, E
Mill, Mrs Walter N or Hill, Mrs Walter N	Miller, Mr E
	Moosburg, John C
Moreal, S	Mountain, Miss Hilda
McClellan, Mrs R A	McCafferey, James
McClanahan, Miss F	McColough, Mrs A care Howard, Mrs J
McClure, A C	
MacDonald, Edward	Macdonell G
MacEwen, Alex W	McGoregat, R J—2
McGuire, H S	McKenzie Miss
McNeely, Miss Ella C	
Nevsker, J R	Nygren, E L
Osler, John H	Olson, O
Osborn W L	
[P]arthwate, Mabel	Parker, M G
[P]atton, Bert	Patterson, Mrs Jane
[P]...l, O S	Pearson, Miss Lillie
[P]...rs, Frank,	Peterson, A G
[P]eterson, Anne	Polk, Perry
Posner, R C	Potter, F C
Prather, B F	Prindle, Mrs Isaac
Pelpenburg, Edward	
Rawlins, Mrs John	Raymond, Miss Hattie

Riney, I	Reider, Joseph
Reid, Mr and Mrs Lawrence	Reideman, Prof J W
Roe, William	Roberts, George
Roberts, George I	Robinson, Irving, care of Robinson W I
Roth, Mrs G E	
Rothemand, Mrs E	Ross, F M
Roussey, A	Scott, Miss Nellie
Schultz, Miss L	Sherman, Mrs John
Sewell, Mrs. Liza	Silva, Mrs Mary
Silva, de B A	Smart, Mrs S D M
Skinner, J B	St Clair, Ida
Smith, Mrs Pauline	Stephens, Thomas
Stark, Mrs M	Stroniek, Mr and Mrs Geo
Strain, Ed L	
Svoinaz, N	
Tolty, Mrs	Thayer, Al
Thomas, C L	Thompson, Harvey A
Tuner, Mrs Katey	
Volger, Mr	Vogel, John & Mrs
Walker, J S	Walker, Richard
Warren, Emannel	Webster, James A
Weed, Miss Mabel	Weeks, H H
Wetmore, C	Whetts, Miss Grace
Wheelock, D R	Williams, Mr
Williams, Mrs C	Wilson, C W
Woolley, H F—3	Wren, R M
Young, Emma F	

MISCELLANEOUS.

J L U—2, Pacific Express Co, Hop Lee.

PACKAGES.

John H Miller, Thos Mien.

J. L. HANNA, Postmaster.

THE *Oakland Journal* is the only and largest circulated German newspaper in this and surrounding counties; it is therefore the best advertising medium, and every business house should consult its own interest and use its columns. Office, corner Seventh and Webster streets, Oakland.

IF you want pure lard, go to the GOLDEN RULE MARKET, 13th & Washington st. W. Cron & Son, props.

Insurance Companies

Keep Your Property Insured

—IN THE—

OAKLAND HOME

Insurance Comp'y of Oakland, Cal.

Cash Capital	$200,000 00
Cash Assets	414,682 95
Cash Surplus to Policy Holders	382,316 37

DIRECTORS—William Clift, J. S. Emery, F. K. Shattuck, John Crellin, J. Everding, Charles L. Watson, F. Delger, Wm. P. Jones, George F. Crist, M. E. Eastman, V. D. Moody.

WM. P. JONES.......President
WM. F. BLOOD.......Secretary

HOME OFFICE — Company's Building N. W. cor. 9th and Washington Sts.
TELEPHONE 118.

J. TYRREL, City Agent.
FRED. A. CAMPBELL, Solicitor

ORGANIZED IN 1864—MUTUAL IN NAME ONLY

Home Mutual Fire Insurance Co.

216 Sansome Street,

SAN FRANCISCO, CALIFORNIA

Losses Paid since Organization	$2,841,045
Assets January 1, 1888	843,163
Surplus for Policy Holders	840,902
Reinsurance Reserve	238,358
Capital Paid up, Gold	300,000
NET SURPLUS OVER EVERYTHING	287,531

TWENTY-FOUR YEARS OF SUCCESS

	Gross Assets.	Net Surplus
1878	$570,492 00	$76,081 00
1889	843,163 00	287,531 00

OFFICERS:

J. F. HOUGHTON.......President
J. L. N. SHEPARD.......Vice-President
CHARLES R. STORY.......Secretary
ROBERT H. MAGILL.......General Agent

ALAMEDA COUNTY BRANCH.

900 BROADWAY.......OAKLAND
H. F. GORDON.......Manager
H. B. HOUGHTON.......Secretary.

INSURANCE COMPANY

No 428 CALIFORNIA STREET
San Francisco, Cal.

CASH CAPITAL.......$300,000 00
Surplus to Policy Holders January 1, 1889.......$517,285 86

C. L. TAYLOR, Pres.; J. N. KNOWLES, V. Pres.
ED E. POTTER, Secretary.
B. C. DICK, Special Agent.

OAKLAND BRANCH:

Office—No. 956 Broadway, Oakland, Cal

LOCAL BOARD OF OFFICERS AND STOCKHOLDERS.

George C. Perkins,	T. J. Clunie,
C. L. Dingley,	J. N. Knowles,
Alfred Barstow,	J. J. Scotchler,
George H. Collins,	Isaac L. Requa,
H. H. Seaton,	James Moffitt,
G. W. McNear,	

W. L. PRATHER, Secretary.

Sun Insurance Co.

No. 956 BROADWAY

Eastside, bet. 9th and 10th sts., Oakland,
W. L. PRATHER, Secretary

Liquor Dealers.

PURE LIQUORS

—o—

For the best brands of positively Pure WINES and LIQUORS, possessing age and quality, for family and medical use. Call on

F. BIELER

809 East Fourteenth Street,
East Oakland.

Petar & Dresco

Successors to GHIRARDELLI & PETAR.

Wholesale and Retail Dealers

—IN ALL KINDS OF—

FOREIGN AND NATIVE

WINES & LIQUORS

1072 BROADWAY, cor. 12TH ST.

OAKLAND.

Sole Agents for Ghiradelli's Celebrated Eagle Chocolate, Coffee and Spices

WILLIAM SAGEHORN,

—DEALER IN—

FLOUR, HAY, & GRAIN

Agent for "CROWN FLOUR.

Sixth Street

Between Broadway and Washington.

ANDERSON'S

OPPOSITION

San Francisco, Oakland, and Alameda

EXPRESS.

Orders for removing furniture, baggage etc., promptly and carefully attended to.

OFFICES:

331 EAST ST., SAN FRANCISCO
802 BROADWAY, OAKLAND.

CALLUSTRO COMPANY—I have used your various SOAPS and POLISHES in the pantry and saloons of this ship. For cleaning silver it is ahead of anything of the kind I have ever used. "THE WINDOW POLISHER" can't be beat, and the brass work never shone so bright before on board "The Santa Rosa." Yours sincerely,
GEORGE W. EDWARDS,
Steward stmr. Santa Rosa

Educational.

CALIFORNIA Military Academy

OAKLAND, CAL.

COL. W. H. O'BRIEN, Principal.

LEADING MILITARY SCHOOL ON the Pacific coast. Thorough and practical instruction given in all branches. The 25th year begins July 28, 1889.

The Crawford Polytechnical

—AND—

ENGLISH SCHOOL.

Next term begins MONDAY, August 12th, 1889, at 1020 Oak street. The Crawford Polytechnical and English school—a day and boarding school for boys and girls. Classes will be limited. For full information apply to T. O. CRAWFORD, Postoffice box 393, Oakland, Cal.

MR. ALFRED J. KELLEHER,

Professor of Singing at Mills College

-DESIRES TO-

Announce that he will give lessons in Oakland on Wednesday.
The class for ladies will be resumed in August, due notice of which will be given in this column.

ALFRED J. KELLEHER,
1324 Clay Street, — San Francisco

HEALD'S BUSINESS COLLEGE,
24 Post Street, Near Kearny, San Francisco, Cal
Shorthand, Penmanship, Bookkeeping, and Typewriting.

Go to the Oldest and the Best.

PACIFIC Business College, 320 POST ST. SAN FRANCISCO.

LIFE SCHOLARSHIPS, $75.
NO VACATIONS. DAY AND EVENING SESSION

Undertakers

McAVOY & McCARTHY
GENERAL FURNISHING UNDERTAKERS,
873 WASHINGTON STREET,
Bet. 7th and 8th, Oakland, Cal. Telephone 3
Everything requisite for funerals at short notice.

HENRY EVERS, UNDERTAKER
CORONER OF ALAMEDA CO.
865 Washington St.,
Between 7th and 8th.
Telephone No. 284. OAKLAND.

WM. T. HAMILTON. ALBERT BROWN.
ALBERT BROWN,
Successor to
HAMILTON & BROWN
UNDERTAKER,
Nos. 466 and 468 Thirteenth Street, bet Broadway & Washington. Telephone 18

ED. KISTER. C. E. BLOOMFIELD
C. E. BLOOMFIELD, Successor to
KISTER & BLOOMFIELD,
Funeral Directors and Embalmers.
PARLORS, 1232 & 1234
San Pablo Avenue.
Opposite City Hall. Everything requisite for funerals. Office open day and night.
TELEPHONES:
Residence, 453. Office, 181.

JOHN L. BUCKLEY. W. T. HAMILTON
HAMILTON & BUCKLEY,
Undertaking Parlors,
326 12th St. (Dietz Opera House).
Everything requisite for funerals on short notice. Embalming a specialty. Orders attended to day or night. Telephone 435.

Armstrong & Hopkins,
(Successors to W. W. McKenzie)
UNDERTAKERS,
Broadway, cor. 8th st. Telephone 240

A New Photographer.

F. A. WEBSTER
HAS PURCHASED THE
PHOTOGRAPH GALLERY
—AT—
1069 Broadway.

Pictures executed by an experienced Artist.
☞ Special invitation is extended to those desiring pictures to call and inspect our workmanship.

DRUNKENNESS
(Or the Liquor Habit), Positively Cured by administering Dr. Haines' Golden Specific.

It can be given in a cup of coffee or tea without the knowledge of the person taking it; is absolutely harmless, and will effect a permanent and speedy cure, whether the patient is a moderate drinker or an alcoholic wreck. Thousands of drunkards have been made temperate men who have taken Golden Specific in their coffee without their knowledge, and to-day believe they quit drinking of their own free will. IT NEVER FAILS. The system once impregnated with the Specific it becomes an utter impossibility for the liquor appetite to exist. For sale by all druggists in Oakland. Trade supplied by J. R. GATES & CO., San Francisco, Cal.

TY FUNG CO.,
Chinese and Japanese Fancy Goods
905 WASHINGTON STREET
Between Eighth and Ninth Streets, Oakland

Maternity and Home
—FOR—
INVALIDS AND LADIES.

MRS. DR. HAY wishes to inform the ladies of Oakland and vicinity that they can secure accommodations and medical attendance in confinement at
N. E. Cor. Sixth and Webster Sts.
Ladies will be accommodated with every home comfort, essential to their general weakness. All female diseases skillfully treated. Special terms to people from the country.

WOOD CHOPPERS WANTED.
APPLY TO
ENCINAL MILLS,
Cor. 4th and Washington Sts.

BUTTERICK'S PATTERNS.
Send for Catalogue
TAFT & PENNOYER.
1163 and 1165 Broadway.

Legal.

AN ORDINANCE

Specifying the Manner of Street Construction, Including Grading, Macadamising, Paving, Curbing, Gutters and Crosswalks.

BE IT ORDAINED BY THE COUNCIL of the City of Oakland as follows:
Section 1.—All petitions for street improvement must indicate, and all resolutions of intention shall declare the character of the work, whether it be paving or macadam of the first or second class as herein specified.

Section 2.—GRADING.
(1.)—All streets shall first be brought to the proper sub-grade, as shown by the lines of the City Engineer, and both roadway and sidewalk be given an even surface. The roadway to be brought to true arc from gutter to gutter, and thoroughly rolled with a roller weighing not less than three tons before placing rock on the same.
(2.) Where filling is required upon a street to be macadamized, the embankment shall be free from lumps, wood or refuse, of compact material in layers not to exceed 12 inches in depth, and thoroughly rolled or flooded where water is obtainable, to insure a solid bed.
(3.) Not over two blocks to be plowed at a time and the earth at once removed.
(4.) Contractor must ascertain if there be any covered cesspools, vaults, or loosely filled sewer trenches along the line of the work. If such there be he must notify the Board of Public Works to cause the same to be cleaned out; the contractor shall then fill with earth and tamp solid, all such cavities.
(5.) Contractor must during the progress of the work mark any place liable to be dangerous to travel, by night, with lanterns; by day, with conspicuous poles, stakes, or red flags.
(6.) When the street is cut below the ground surface of cross street, the approaches must be cut so as to allow vehicles to pass.
(7.) Wooden sidewalks to be removed and replaced by the owners after three days' notice from Superintendent of Streets. If not removed within said three days, the same shall become the property of the contractor and removed at his expense.

Section 3.—CURBING.
(1.) Wooden curbs to be of sound redwood planks, 8 inches by 12 inches, free from sap, well and truly set to the official line of the grade, to be securely spiked with 60 penny spikes to 4" by 4" redwood stakes, not over 8 feet apart, and at least 3 feet long, securely planted, not driven, in hard ground.
(2.) Artificial stone or concrete curbs to be 5 inches wide by 16 inches deep. The molds to be banked up with earth so as not to move with tamping. Concrete to be filled in and thoroughly tamped to within three quarters of an inch of grade, and a layer of mortar of one to one cement and gravel, to be then filled in and smoothed with a trowel. After setting for twelve hours it shall then be covered with earth 6 inches deep and kept covered for three weeks.
(3.) Granite curbs to be 6 inches wide on top, 16 inches deep, and not less than 5 inches wide on bottom, in length of not less than 5 feet, dressed true and even on back 4", on front or gutter side 8", top 2 inch bevel. Curbs to be firmly bedded upon not less than 4 inches of sand or gravel.

Section 4.—GUTTERS.
(1.) The gutters shall be not less than 3 feet wide, and conform to the crown of the street. Where granite curbs are used, and where wooden curbs are to be used, to be sloped up to within 2 inches of the top of curb. They shall have a depth below the curb of 8 inches except on level blocks, where they shall rise to a depth of 2 inches below the curb at the middle of the block.
(2.) If of trap or basalt broken stone, the rock shall be at least 6 inches in depth, the upper surface to be smooth, and of an area of not more than 4 blocks to the square foot. Said stones to be firmly bedded close to each other in a bed of sand or gravel at least 3 inches in depth under the stones. The interstices between the blocks to be filled with gravels, with sand, or cinders brushed in with a street broom. The gutters then to be rammed to grade.
(3.) If of basalt blocks, the same to be rectangular, 4"x10" top surface and 8" deep, laid close longitudinally upon not less than two inches of mortar composed of one part cement to four parts of fine gravel, and finally grouted with a grout composed of one part cement to two parts of clean sand, so that all the interstices shall be filled.

Section 5—CULVERTS.
(1.) All culverts to be constructed in the line of the gutters in the direction of the main flow of water, as directed by the City Engineer. The diameter as called for in Resolution of Intention.
(2.) If of vitrified iron stone, the material to be not less than one half fire clay, close grained, well glazed, steam pressed, and thoroughly burned clear through, so as to show an uniform color when broken. The insides of the collars and the outside of spigot ends to be wiped and both be thoroughly wet and well cotered as laid.
(3.) The trench for the pipe must be two feet wide, graded true, bottom uniformly solid and level.
(4.) Joints to be thoroughly cemented with one to one cement and cleaned on inside with swab or disk.
(5.) Pipe to be laid upon the bottom of the trench, the trench to be filled with concrete well packed and tamped under the lower quarters of the pipe, and covered with six inches thickness of concrete on both sides and top, except at the crosswalks, where the top covering shall be at least three inches thick. After the concrete is finished and has set for 12 hours, it must be covered with earth to a depth of at least six inches and remain so covered for three weeks.
(6.) "Y" branches with conduit pipes to be laid and concreted in same manner as culverts.
(7.) If the culverts be of iron, the material to be of best cast iron, coated inside and out with a double coat of paraffine paint.
Form as per plan in City Engineer's office.
To be constructed and bedded in mortar composed of one part of cement to six parts of gravel.

Section 6. The concrete for laying pipe culverts and for curbing shall be as follows: one part cement; two parts clean sharp sand or fine gravel; four and one half parts hard crushed rock. The cement and sand or gravel to be first thoroughly mixed dry in mortar boxes. To this is then added so as to be thoroughly incorporated therewith the broken rock, clean, well washed.
(1.) The whole mass thus obtained to be first well mixed dry and then finally mixed by shoveling it over while being sprinkled with a rose sprinkler. The concrete must be mixed in batches or quantities each not exceeding what can be laid and rammed before the cement has set. There must be no loose water in the heap. The proportions for every batch of concrete to be determined by measures approved by the Superintendent of Streets.
(2.) The curbing to have a top finish of one part Portland cement and one part fine gravel or sharp sand.
(3.) The concrete for bedding cast iron culverts shall be composed as follows: one part Portland cement, six parts of clean sharp gravel.

Section 7.—CROSSWALKS.
All crosswalks to be of bituminous rock, not less than 2½ inches thick, laid upon a foundation of concrete of not less than 6 inches thick. The whole not less than 6 feet in width, and laid in accordance with the plan hereto annexed. The edge of the bitumen to be turned under at the sides, the macadam lapping over flush with the surface of the bitumen. Between cross walks the macadam shall be laid flush with curbs, as directed by City Engineer.
The full construction of the crossings to conform to the annexed plan.

Section 8.—MACADAM.
All rock used is to be of hard blue or gray trap rock or basalt, of a size to pass through a circular ring 3½ inches in diameter, and spread to the depth and to the crown indicated by the stakes set by City Engineer, according to the sectional plan of the crown for the street.
(1.) For first class macadam, the layer to be not less than ten inches in depth at the center of roadway, gradually decreasing in thickness to 8 inches at the gutters, the surface to correspond to stakes set to grade by the City Engineer.
(2.) For second class macadam, the layer to be not less than 8 inches in depth at the center of roadway, decreasing to 6 inches at the gutters.
(3.) The top surface in all cases to be well covered so as to thoroughly fill the interstices with fine screenings or fine gravel, the whole to be then well watered and rolled with a roller of at least 5 tons in weight.
(4.) The crown of roadways not exceeding 32 feet in width shall be 6 inches above the curb; and roadways of greater width 8 inches, unless otherwise provided in Resolution of Intention.

Section 9. GENERAL SPECIFICATIONS.
All work must be so prosecuted as to blockade the street unnecessarily.
The City Engineer or the Superintendent of Streets shall have the authority to order the employes of any contractor to stop the construction of any work whenever in the judgment of said officials the same is not being done in accordance with the specifications. And the contractor shall instruct his employes to obey forthwith any such orders from said officials.

Section 10. PROPOSALS, HOW MADE.
All proposals for grading shall specify the rate per cubic yard for Cut and Fill or by square superficial foot; for curbing rate per lineal foot; for macadamizing rate per square foot; for culverts and crosswalks rate per lineal foot.

Sec. 11. All bidders for street work shall submit with their proposals samples of material proposed to be used, and if such bids are accepted the work must fully correspond with such samples. They shall also file a bond in the sum to be determined by the Mayor, guaranteeing the work for one year from injury by ordinary use.

Sec. 12.—KIND OF CEMENT.
Wherever the word cement is used in these specifications, best quality of fresh Portland cement of either of the brands K. B. S., J. J. White, Gillingham, Hurd & Waite, or any other brand that may hereafter be approved by the Board of Public Works.

Sec. 13. All work shall be done to the satisfaction of the Superintendent of Streets, and shall conform to the line and grade set by the City Engineer, and to the diagram of the work attached hereto and made a part of these specifications.

Sec. 14. Upon the completion of the work the contractors shall remove all surplus material from the street.

Section 15. All Ordinances and Resolutions and parts of Ordinances and Resolutions in conflict herewith are hereby repealed and rescinded except as to contracts let and work commenced before the passage of this Ordinance.

Section 16. This Ordinance shall have effect and be in force from and after its approval.

Passed, 1889.

President of the Council.

Approved:

Mayor.

In Council, Oakland, June 3rd, 1889.

Passed to print by the following vote: Ayes—Councilmen Earl, Evans, Wakefield, Collins, Towle, Macdonald, McAvoy, Hackett, Brosnahan, Kirk, and President Camron—11.
Noes—None.

Attest: J. M. BRADY, City Clerk.

Oakland, June 22, 1889.

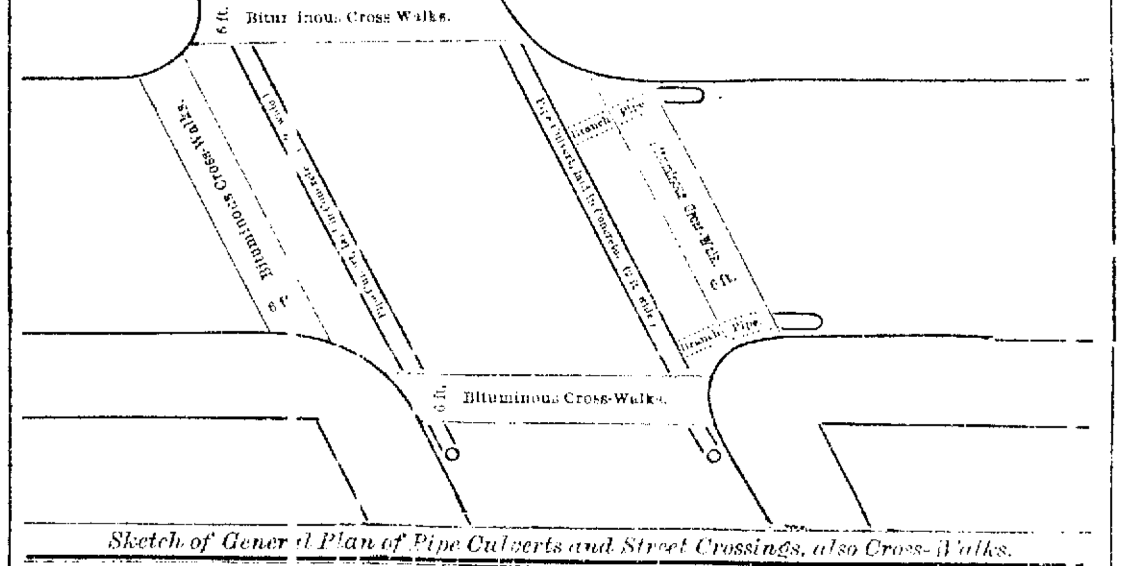

Sketch of General Plan of Pipe Culverts and Street Crossings, also Cross-Walks.

Notice of Street Work.

NOTICE IS HEREBY GIVEN, THAT ON the 10th day of June, A. D. 1889, the City Council of the City of Oakland passed resolution of intention number 14,017, to order the following street work to be done, viz.: That Hellen street, from the north line of "B" street to the south line of Emery Tract, be graded, curbed and macadamized to the official line and grade.
For further particulars reference is hereby made to said resolution and specifications for street work on file in the office of the City Clerk of the City of Oakland.
Oakland, June 18th, 1889.
J. S. WALL,
Superintendent of Streets.

Notice of Street Work.

NOTICE IS HEREBY GIVEN, THAT ON the 10th day of June, A. D. 1889, the City Council of the City of Oakland passed resolution of intention number 14,015 to order the following street work to be done, viz.: That Orchard street, from the east line of Broadway street to a point 130 feet east of the east line of Broadway street, be sewered with a vitrified iron stone pipe, and have brick ventilating manholes and Y branches constructed thereon.
For further particulars reference is hereby made to said resolution and specifications for sewer work on file in the office of the City Clerk of the City of Oakland.
Oakland, June 18, 1889.
J. S. WALL,
Superintendent of Streets.

Schoolhouse for Sale

THE TRUSTEES OF PLEASANTON School District hereby offer for sale the old schoolhouse in Pleasanton. Sealed proposals for its purchase are invited, and will be opened by the said Trustees at one o'clock P. M. July 1st, 1889, at the Pleasanton Schoolhouse.
The Trustees reserve the right to reject all bids. For further information address G. F. Gilson, Esq., Pleasanton, Ca.
JOHN W. KOTTINGER,
AUG. HARMS,
GEO. F. GILSON,
Pleasanton, Cal., June 15, 1889.

BROTHER AMBROSE

DOCTOR.

ORDER OF THE JOHANNITER,
Will examine and give consultation to the suffering, helpless sick:

FREE OF CHARGE.

Patients who are able to pay a small fee are expected to do so, helping to defray current expenses.

NO COMPULSORY PAYMENT.

Chronic Diseases,

And all apparently hopeless cases specially invited.

FEMALE COMPLAINTS,
Arising in virgin or married life successfully and confidentially treated.

ALL MALE DISEASES,
Including DELICATE DISEASES OF EITHER SEX, however induced, are treated confidentially and successfully.
CATARRH, LUNG, HEART, LIVER, and KIDNEY DISEASES a Speciality.
☞ Gout and Rheumatic Diseases not yielding to Animal, Mineral, or Vegetable Remedies—the natural elements of the human system—will be treated by ELECTRIC and MAGNETIC healing power, aided by natural Electric Magnetic Instruments in no...

Office—456 Eighth Street.

Notice of Street Work.

NOTICE IS HEREBY GIVEN, THAT ON the 10th day of June, A. D. 1889, the City Council of the City of Oakland passed resolution of intention number 14018, to order the following street work to be done, viz: That Thirty-second street, from the sewer line of Market street to the sewer line of West street, be sewered with a vitrified iron stone pipe, and have brick ventilating manholes and Y branches constructed thereon.
For further particulars, reference is hereby made to said resolution and specifications for sewer work on file in the office of the City Clerk of the City of Oakland.
Oakland, June 18, 1889.
J. S. WALL,
Superintendent of Streets.

Notice of Street Work.

NOTICE IS HEREBY GIVEN, THAT ON the 10th day of June A. D. 1889, the City Council of the City of Oakland passed resolution of intention number 14019, to order the following street work to be done, viz: That 4th avenue from the southwesterly line of Central avenue to the southwesterly line of East Ninth street be sewered with a vitrified iron stone pipe, and have brick ventilating manholes and Y branches constructed thereon.
For further particulars, reference is hereby made to said resolution and specifications for sewer work on file in the office of the City Clerk of the City of Oakland.
J. S. WALL,
Superintendent of Streets.
Oakland, June 18, 1889.

Notice of Street Work.

NOTICE IS HEREBY GIVEN, THAT ON the 10th day of June, A. D. 1889, the City Council of the City of Oakland passed resolution of intention number 14,014, to order the following street work to be done, viz.: That East Twenty-third street, from the southeasterly line of Ninth avenue to the northwesterly line of Thirteenth avenue, be graded and curbed to the official line and grade.
For further particulars reference is hereby made to said resolution and specifications for street work on file in the office of the City Clerk of the City of Oakland.
Oakland, June 18, 1889.
J. S. WALL,
Superintendent of Streets.

Notice of Street Work.

NOTICE IS HEREBY GIVEN, THAT ON the 10th day of June, A. D. 1889, the City Council of the City of Oakland passed resolution of intention number 14,016, to order the following street work to be done, viz: That Nineteenth street, from the east line of Market street to the west line of Castro street, be graded, curbed and macadamized to the official line and grade.
For further particulars, reference is hereby made to said resolution and specifications for street work on file in the office of the City Clerk of the City of Oakland.
Oakland, June 18, 1889.
J. S. WALL,
Superintendent of Streets.

FRENCH LAUNDRY,

690 and 692 Twenty-ninth St.

SPECIAL BRANCH for Restaurant Work, 1218 San Pablo Avenue.

The Chinese must go; as they will if you patronize FRERE GALOU.

ORDINANCE NO. ——.

An Ordinance Establishing the Grade and Width of Sidewalks on 33rd Street, from Grove Street East to the Eastern Line of the Collins Tract.

BE IT ORDAINED BY THE COUNCIL of the city of Oakland as follows.
Section 1. The official grade for the curbs on 33rd street shall be as follows at the eastern line of the Collins tract at forty-nine feet above city base, at the east line of Grove street: north curb, at forty-seven feet above city base at the east line of Grove street; south curb, at forty-six and fifty-seven hundredths feet above city base, the curb running on true grade between above heights, and the rest conforming to curb on Grove street.
Section 2.—The width of sidewalks on 33d street to be twelve feet.
Section 3.—This ordinance shall take effect and be in full force on and after its approval.
In Council, Oakland, June 10th, 1889.
Passed to print by the following vote: Ayes—Councilmen Earl, Evans, Wakefield, Collins, Towle, Macdonald, Hackett, Brosnahan, Kirk and President Camron—10,
Noes—None.
Absent—Councilman Mcavoy—1.
Attest: J. M. BRADY, City Clerk
Oakland, June 12th, 1889.

Notice of Street Work.

NOTICE IS HEREBY GIVEN, THAT ON the 10th day of June, A. D. 1889, the City Council of the City of Oakland passed resolution of intention number 14,020, to order the following street work to be done, viz.: That Twenty-fourth street, from the center line of Myrtle street to the center line of Filbert street, be sewered with a vitrified iron stone pipe, and have brick ventilating manholes and Y branches constructed thereon.
For further particulars reference is hereby made to said resolution and specifications for sewer work on file in the office of the City Clerk of the City of Oakland.
Oakland, June 18, 1889.
J. S. WALL,
Superintendent of Streets.

Notice of Street Work.

NOTICE IS HEREBY GIVEN, THAT ON the 10th day of June, A. D. 1889, the City Council of the City of Oakland passed resolution of intention number 14,013, to order street work to be done, viz: That East Fifteenth street from the west line of Twenty-fourth avenue to the sewer in the center line of Twenty-third avenue, be sewered with a vitrified iron stone pipe, and have brick ventilating manholes and Y branches constructed thereon.
For further particulars reference is hereby made to said resolution and specifications for sewer work on file in the office of the City Clerk of the City of Oakland.
Oakland, June 18, 1889.
J. S. WALL,
Superintendent of Streets.

Legal.

ORDINANCE NO. ——.

An Ordinance Establishing Rates of Dockage, Wharfage and Tolls for the City of Oakland.

BE IT ORDAINED BY THE COUNCIL of the City of Oakland as follows:
Section 1.—All vessels shall be docked and permitted to discharge and load at the city wharves in the order of their arrival.
Section 2.—The rates of dockage, wharfage and tolls for shipping in the City of Oakland shall be as follows, viz.: Vessels of 10 tons and under 25 tons, 25 cents per day; 25 tons and under 50 tons, 50 cents per day; 50 tons and under 75 tons, 75 cents per day; 75 tons and under 100 tons, $1 per day; 100 tons and under 150 tons, $2 per day; 150 tons and under 200 tons, $3 per day; 200 tons and under 250 tons, $4 per day; 250 tons and under 300 tons, $5 per day; 300 tons and under 400 tons, $7 per day; 400 tons and under 500 tons, $8 per day; 500 tons and under 600 tons, $8.50 per day; 600 tons and under 700 tons, $9.50 per day; 700 tons and under 800 tons, $10.50 per day; 800 tons and under 900 tons, $11 per day; 900 tons and under 1000 tons, $11.50 per day; 1000 tons and over, $12 per day.
Tolls on goods, wares and merchandise delivered upon the wharf for transportation: Vehicles drawn by one animal 15 cents; Vehicles drawn by two or more animals, 25 cents; loads when in excess of two tons 10 cents additional for each ton or part thereof; loads of lumber when hauled on the wharves, of 2000 feet or less, 25 cents; loads in excess of 2000 feet, 10 cents additional for each 1000 feet or part thereof; cattle or horses for transportation, 5 cents each; sheep or hogs, 2 cents each.
Wharfage—The following articles when landed upon the wharf and remaining for a period not exceeding two weeks shall pay wharfage as follows: Wood, per cord, 15 cents; lumber, per 1000 feet, 15 cents; bricks per 1000, 15 cents, coal, per ton, 5 cents; stone, iron and general merchandise, per ton, 10 cents. Any of the above articles remaining on the wharf more than two weeks shall pay the above rates of wharfage for each week or fractional part thereof. Hay when landed upon the wharf and remaining there for a period not exceeding forty-eight hours, shall pay wharfage at the rate of 25 cents per ton and at the same rate for every additional twenty-four hours or fractional part thereof. Lumber reshipped from the wharf into lighters or other vessels shall pay 10 cents per 1000 feet. All goods landed upon the wharf and taken thence in lighters or other vessels shall pay 15 cents per ton for wharfage. All goods received or discharged by vessels lying alongside of the wharf or in the slip, from or into lighters or other vessels, shall pay 12 cents per ton wharfage. All screenings remaining on the wharf four days shall pay an extra wharfage.
Section 3. All ordinances or parts of ordinances in conflict with this are hereby repealed.
Section 4.—This ordinance shall take effect and be in full force on and after its approval.
In Council, Oakland, June 10th, 1889.
Passed to print by the following vote: Ayes—Councilmen Earl, Evans, Wakefield, Collins, Towle, Macdonald, Hackett, Brosnahan, Kirk, and President Camron—10.
Noes—None.
Absent—Councilman McAvoy—1.
Attest: J. M. BRADY, City Clerk
Oakland, June 14, 1889.

AN ORDINANCE

Determining the Nature and Extent of Certain Municipal Improvements Necessary to the Health Interest and Convenience of the City of Oakland.

BE IT ORDAINED BY THE COUNCIL of the City of Oakland as follows:
Section 1. WHEREAS, The statutes of the State of California, chapter 231, approved March 19th, 1889, direct that the legislative branch of any city may by ordinance determine what acquisition, construction, or completion of any municipal buildings, bridges, water works, water rights, sewers, and other municipal improvements, the cost of which will be too great to be paid out of the ordinary annual income and revenue of the municipality, are demanded by the public interest or necessity.
Therefore, the Council of the city of Oakland do hereby declare and determine that the public interest and necessity demand and require the construction and completion of the following municipal improvements in and for said city of Oakland, viz:
A complete and effective system of sewerage for said city.
Section 2. This ordinance shall take effect and be in full force from and after its approval.
In Council, Oakland, June 17, 1889.
Passed to print by the following vote:
Ayes—Councilmen Earl, Evans, Wakefield, Collins, Towle, Macdonald, McAvoy, Hackett, Brosnahan, Kirk and President Camron—11. Noes—None.
Attest.
J. M. BRADY, City Clerk.
Oakland, June 18, 1889.

OFFICE OF THE

Assessor of Alameda Co.

POLL TAX NOTICE.

OAKLAND, June 1, 1889.
Public notice is hereby given that the State Poll Tax of Two Dollars for the year 1889 is now due and payable at my office, room 1, Courthouse, or to a Deputy Assessor.
Sec. 3839 of the Political Code reads as follows:
"Every male inhabitant of the State, over twenty-one and under sixty years of age, except paupers, insane persons and Indians, not taxed, must annually pay a Poll Tax of two dollars; provided, the same be paid between the first Monday in March and the first Monday in July, then it shall be three dollars."
Sec. 3846 of the Political Code makes it the duty of the Assessor to "demand Poll Tax of every person liable thereto, and on the neglect or refusal of such person to pay the same he must collect by seizure and sale of any personal property owned by such person."
Under sections 475 to 483 every person who refuses to give his own name or the name of any person in his employ, or who in any manner obstructs the Assessor or any of his deputies in the collection of the State Poll Tax, is guilty of misdemeanor, and liable to a fine of $500 or imprisonment in the County Jail, or both such fine and imprisonment.
Only those persons under twenty-one or over sixty years of age are exempt.
THOMAS MOLLOY,
Assessor of Alameda County.

Notice to Creditors.

Estate of MALCOLM BANKHEAD, deceased.
NOTICE IS HEREBY GIVEN BY THE undersigned, administratrix of the estate of Malcolm Bankhead, deceased, to the creditors of and all persons having claims against the said deceased to exhibit them with the necessary vouchers, within four months after the first publication of this notice, to the said administratrix at the office of J. C. Plunkett, attorney at law, No. 862 Broadway, Oakland, Cala., which said office the undersigned selects as her place of business in all matters connected with said estate of Malcolm Bankhead, deceased.
JANE BANKHEAD,
Administratrix of the estate of Malcolm Bankhead, deceased.
Dated, Oakland, May 25th, 1889.
J. C. PLUNKETT, Attorney at Law, Northeast Corner Broadway and Seventh street, Oakland, Cal., Attorney for said Estate.

Notice to Stockholders of the Peralta Park Hotel Company.

NOTICE IS HEREBY GIVEN THAT AT a regular meeting of the Board of Directors of the Peralta Park Hotel Company held at the office of said company in Berkeley, California, on the 21st day of June, 1889, it was resolved that the election of directors of said company for the ensuing year be held on Wednesday, the 10th day of July, 1889, at the office of said company in the town of Berkeley, Cal., in accordance with the provisions of section 301 of the Civil Code of the State of California.
J. T. MORRISON, Secretary,
M. W. BLEMUS, President.
Berkeley, Cal., June 22, 1889.

DIVIDEND NOTICE.

The Oakland Bank of Savings

FOR THE TERM ENDING JUNE 30, 1889, a Dividend has been declared to Term Depositors at the rate of five (5) per cent per annum, payable on and after July 1, 1889, free from tax.
W. W. GARTHWAITE, Cashier.

THE NEWS.

A Cronin Suspect Shadowed in San Francisco.

Fire Completes the Flood's Work in Hapless Johnstown.

Kentucky Justice Roughly Meted Out.

England Seeking Aid in the Matter of Behring Sea.

Special to the Oakland Tribune by Western Associated Press.

CHICAGO, June 24.—Coughlin, O'Sullivan, and Woodruff, charged with complicity in the Cronin murder, were arraigned to-day. Coughlin asked for a continuance. The others said they were willing to be tried at once. On the request of the state's attorney the trial was put over to next term. The state's attorney says that he has enough evidence to hang them.

THE BEHRING SEA DISPUTE

England Seeking the Support of Other Maritime Powers.

OTTAWA, June 24.—It is stated in official circles that no action will be taken at present by either the Dominion or the British Goverment in regard to protecting the British sealing vessels in Behring Sea. The question as to the right of the United States to exclusive jurisdiction will for the present be held in abeyance, as on good authority it has been learned that the British Government is seeking the co-operation of the several maritime powers of the world, with a view to joining in a dispute of the United States claim, and in reference to a submission of the question to arbitration, the British Government has requested the Dominion Government to take no action until a settlement has been arrived at in this way. It is stated that the several maritime powers which have been invited to take part in the settlement support the contention of the British government that Behring sea is not a close sea. It is also stated that the claims for damages through the seizure of British sealers by United States cruisers will be submitted to arbitration when the question of jurisdiction has been taken up.

ANOTHER SUSPECT.

A Cronin Murderer Under Surveillance in San Francisco.

CHICAGO, June 24.—An afternoon paper says that the police here have a San Francisco suspect under surveillance in that city on suspicion of connection with the Cronin murder. They declare that it was his photograph identified by several persons here as resembling "Simonds," the man who bought the Carlson cottage furniture. This photograph was furnished by Luke Dillon, and he says, "the original is the last man in the world I would suspect of such a crime." When the police find Cooney and fail to identify him as "Simonds" it will be time enough to give up the name. There will be no difficulty in getting his man in question. He is in California and has a lucrative business and excellent reputation.

HOMEWARD BOUND.

The Nipsic to Return Under Convoy From Samoa.

WASHINGTON, June 24.—Word has been received at the Navy Department that the Nipsic, the sole survivor of the American fleet at Samoa after the hurricane, has started for San Francisco under convoy of the Alert. She comes direct from Samoa and will not stop at Oakland but will touch at Honolulu. Temporary repairs were made before the start which, they it is believed, rendered the vessel secure enough to undertake the voyage, which, under favorable circumstances, should be made in thirty or forty days.

A MURDERER LYNCHED.

The Rough and Ready Hand of Justice in Kentucky.

LOUISVILLE, June 24.—In Bell county Saturday G. W. Norwood of Birmingham, Ala. was shot down by an Italian named Tony Caravasso because he refused to withhold his employe's wages to pay for the bread bought of Caravasso and his brother. The Italians were captured. Tony was lynched and his brother turned over to the authorities. As they were taking him to jail a shot was fired from ambush, killing him instantly.

AFTER FLOOD FIRE.

The Second Scourge of Fated Johnstown To-day.

JOHNSTOWN, Pa., June 24.—A sweeping fire broke out in the first ward at 12:30 this afternoon. The flames spread rapidly and in half an hour twenty houses were burning. All the engines were called out and the most intense excitement prevails. Nearly all the houses burning are more or less destroyed by the flood. The wind is high and the fire is spreading rapidly towards Kernville. It is quite beyond the control of the fire department and now covers five acres.

Burning Grain.

STOCKTON, June 24.—Saturday fire on Roberts Island swept 300 acres of stubble and consumed twelve stacks of grain, aggregating 2000 sacks, belonging to Martin J. Lund, with a loss of $6000. At 11 o'clock this morning another fire started, and at noon had swept between 300 and 400 acres of grain, and was threatening several stacks and a house and barn. It will burn as much more before meeting a road. This series of fires for two weeks have destroyed grain of more than 3000 acres all told.

Mrs. Hayes Dying.

FREMONT, O., June 24.—The physicians report a change for the worse in Mrs. Hayes' condition. Death is only a question of a few hours.

A Race War.

HAVERSTRAW, N. Y., June 24.—There was a bloody riot between Hungarians and colored men in the brick yard at Jones Point yesterday. Four Hungarians were shot; one is dead and another dying. The riot was started by the Hungarians trying to drown a colored man. Further trouble is expected.

Burke's Extradition Sought.

WASHINGTON, June 24.—George A. Baker of the State's Attorney's office of Illinois arrived in this city last night bearing the application of the Illinois authorities for the extradition of Martin Burke, now under arrest at Winnipeg for the murder of Dr. Cronin. There will be no difficulty in the issuance of the extradition warrant and no delay except that caused by the absence for the day of the President, whose signature is required to the warrant.

The Editor's Slayer.

CHARLESTON, S. C., June 24.—At the trial of Dr. T. B. McDow for the murder of Captain R. W. Dawson, proprietor of the *News and Courier*, the courtroom is crowded. The jury consists of five whites and seven colored men.

Breadstuffs.

CHICAGO, June 24.—Wheat is steady. Cash, 80; July, 77¾.

SAN FRANCISCO, June 24.—Wheat strong; buyer '89, $1 35. Barley inactive; buyer '89, 79¾c.

The Reign of Fire.

NEW YORK, June 24.—The works of the Manhattan Brass Company were burned this morning with the loss of $300,000.

Maddern Pottery Burned.

SACRAMENTO, June 24.—The large pottery of George Maddern was destroyed by fire at 3 o'clock this morning with a loss of over $5000; insurance, $1000. The fire probably originated from one of the kilns.

Caught the Wrong Man.

CHICAGO, June 24.—The Chief of Police has received a dispatch from Frankfort, Ind., stating that the suspect arrested there is not Cooney.

A Temperance Lesson.

RENO, Nev., June 24.—The west bound overland train ran over a drunken farm hand named John Thompson last night, and he died of his injuries this morning.

Facts of the Weather.

CHICAGO, June 24.—Temperature: New York, 60; Chicago, 60; St. Paul, 58; Winnipeg, 62; New Orleans, 72.

The Dying Statesman.

LANCASTER, Pa., June 24.—Simon Cameron still lives, but is believed to be growing weaker.

Returning to Duty.

CAPE MAY, June 24.—The President left for Washington this afternoon.

Mad With Jealousy.

WOODSTOCK, Va., June 24.—Yesterday William H. Hann fatally shot his wife and killed himself. Jealousy was the cause.

ALAMEDA.

Attachments on the Property of the Missing Willis.

Four young men came to Alamada in a carriage last Saturday, and proceeded to practice the time worn change swindle on the merchants of this city. Two of them remained in the carriage, while the other two went into the stores. They would make a small purchase, offer a $20 piece in payment, and would then confuse the storekeeper in making change. City Marshal Rogers learned of their operations and soon got on their track. The two men who were on foot were returning to Oakland and were overtaken by the Marshal on the Webster street roadway. They were arrested on the charge of petty larceny and placed in the City Prison. They refused to give their names. The two in the carriage escaped.

Thomas Kelly was arrested Saturday for the violation of a city ordinance which prevents the discharge of fireworks within the districts bounded by Encinal and Pacific avenues and Oak and Everett streets, and for 200 feet on either side of Webster street, between Central and Pacific avenues.

The creditors of the Steinkamp estate are being paid off at the rate of 35 cents on the dollar.

C. F. Fischer and W. C. Butterworth filed liens in the sum of $250 on the dwelling of A. A. Willis, the missing contractor and builder, on San Jose avenue, near Oak street.

She Liked "Pork and Pheasant."

Chicago Herald.

Some one is always telling stories of the bad English of the diplomats. At a musicale not long ago the wife of one of the resident Ministers asked a wag who sat near her the name of the piece, "Poet and Peasant," that was being performed.

"'Pork and Pheasant,' madame," said the wag. "Charming, isn't it?"

When it was quite finished madam said to her hostess:

"Oh! dat was too beotiful. De name tells so de story of de piece. 'Pork and Pheasant.' Vill you not be so good as to ask mademoiselle to play zat again."

And the sweet little wife of the Minister has never understood why a ripple of amusement went around the room when mademoiselle kindly consented to play "Pork and Pheasant" again.

The Language of the Hour.

New York Sun.

Bob—Sorry to hear, Charley, that you have lost your job. Did they give you the grand bounce? When did it happen?

Charley—Well, yes; I got my release last night.

To Reinstate Miss Standeford.

An attempt will be made to-night to reinstate in the School Department Miss Josie Standeford, who was dropped because Mr. Walcott and President Marston of the Board of Education had said that she was to be married.

LICENSED TO MARRY.

Name.	Residence.	Age.
Adolph H. Tennis	Alameda	[illegible]
Emily L. Cardinet	Alameda	[illegible]
Samuel J. Perry	San Francisco	[illegible]
Lucetta J. Perry	San Francisco	[illegible]

Mark West Springs.

Arrivals at Mark West Springs for the week ending June 20, 1889:

Hubert Mee, Mrs. J. G. Edmondson and family, J. Uri, Mrs. Uri, W. E. Stevens, Mrs. Paul Keyser and family San Francisco; Mrs. S. M. Ware, San Rafael; Mrs. Korn, Mrs. L. Blum and daughter, Mrs. R. Magee and son San Francisco; A. Cadwell and wife Miss Cadwell, S. J. Hopkins and wife H. H. Atwater and wife, Petaluma; M. S. Blum, I. Levy and son, Mrs. W. S. Johnson, M. Schweitzer, San Francisco; J. H. Einhorn and wife, Santa Rosa; Mrs. A. Pattek and family, Paul Keyser, E. Lehnhardt and wife, San Francisco; H. L. Paine, J. S. Miner, Tecumseh, Neb.; A. H. Siegfried, W. J. Schroth, A. C. Robison and wife, San Francisco; Mrs. James M. Taylor and maid, Master C. Taylor, Miss I. Taylor, Oakland; Sig Hecht, I. Lessynsky, Miss A. Downing, Master W. Downing, Master B. Downing.

Mission San Jose.

W. W. Marsh has opened a new hotel in Mission San Jose and will endeavor to merit the patronage of all who favor him with a call. Every convenience necessary to the comfort of guests will be supplied. The new hotel is named the Mission House.

PERSONAL MENTION.

—O. D. Weeks was in Stockton last week.

—Mrs. Hagar is visiting friends in Stockton.

—Y. D. Chamberlain has gone to Nevada county.

—Will Armstrong is fishing the lakes of the high Sierras.

—George B. Hilderbrand and family are in Nevada city.

—Dr. H. L. Bradley of Fairfield has removed to this city.

—Mrs. E. Bishop and daughter are visiting friends in Ione.

—Miss Ella Corliss has been spending several days in Stockton.

—Mrs. George L. King is spending the summer in San Mateo.

—Miss Flossie Fields is among the tules that grow in Stockton.

F. W. Schutz spent part of last week on his ranch in Colusa county.

—Miss Lulu Anderson has enjoyed a pleasant visit to the Slough City.

—Miss Kate McGovern and Mrs. Taylor have been visiting Half Moon bay.

Miss Jennie Mullen has returned to her home in Jackson valley after an agreeable visit to her sister in this city.

—Mrs. George W. Kelley and family of Piedmont have returned from Laurel Glen.

—Mrs. A. M. Hickox of Alameda is in the Santa Cruz mountains.

—L. Fillmore spent Sunday in Santa Cruz.

—County Recorder Rod W. Church has returned from Agua de Vida, near Livermore.

—Mr. and Mrs. E. Crouch, Miss Bertha Crouch, Mrs. L. S. Tainter (nee Crouch) of Menomonie, Wis., and Miss Madge Williams will spend the month of July at Saratoga Springs, Lake county.

—County Superintendent of Schools P. M. Fisher will attend the State Teachers' Association at Monterey.

—Dr. T. H. Pinkerton, President of the Board of Health, will leave on Saturday for Santa Cruz to be gone a week.

—W. C. Theilman was in Napa over Sunday.

—Miss Gertie Masten has returned from a visit to friends in San Jose.

—J. H. McDonald has been comparing the bathing facilities of Santa Cruz with those of his own Alameda.

—J. P. Meehan, manager of the Pullman Car Company's western division, returned to his home in East Oakland Friday night. He and his wife had been visiting Chicago. She also returned with her husband.

—The Misses Mamie and Nannie Wood of Alameda are in Los Angeles.

A. P. Swan has returned from his visit to Chico.

—Mrs. H. K. Belden and family of Piedmont are spending the summer at Laurel Glen.

Miss Susie Farman has returned from Santa Cruz after a three weeks' stay.

Frank Warton of East Oakland will leave to-morrow for Boston, the home of his parents.

—George Hall will spend the summer at Rio Vista.

—Mrs. E. Colton is visiting her parents in Santa Cruz.

—R. W. Baxter spent Sunday on the sands of Santa Cruz.

Mr. and Mrs. F. K. Shattuck are at Pacific Grove.

Mrs. H. H. Havens and Miss Florence Havens went to Pacific Grove last week.

Delicate Satire.

New York Sun.

Husband—I shan't be home to dinner today; you need not wait for me. I'm going shooting at Snake Hill.

Wife—Snake Hill? I think you are just about marksman enough to hit something of that size!

Good Prices.

Last Saturday W. J. Dingee sold real estate to the selling value of $73,575. Two auction sales were held. At one of these forty lots in Alameda belonging to Senator Stewart were sold, and the other was the Highland Park property, fifty-six lots in all, the lots varying in size from 25x100 to 30x125.

PEREMPTORY AUCTION

Of the Contents of Fontainebleau Gardens, East Fourteenth Street, Corner of Twenty-third Avenue, One Block From Station, on Wednesday, June 26, 1889, at 10 A. M.

On account of removal I shall sell fine barroom counter, fancy bar bottles, lunch case, imported Claret, Sauterne, Cognac, Whisky, Bitters, bar fixtures, bar glasses, pictures, bagatelle table, bar tables and chairs, bottles, shelving, fancy barrels, dining room furniture, heavy French chinaware, cutlery, glassware, I. G. H.'s French range, agate and copper kitchenware, black walnut bedroom suits, hardwood bedsteads, nice library table, easy chairs, pillows, blankets, mattresses, Brussels carpets, etc., etc. Also contents of arbors in garden, one large flag pole, sixty feet long, one new, two seated carriage. Terms cash. Sale peremptory.

M. MARCUSE, Auctioneer.

Dyspepsia and Liver Complaint.

Is it not worth the small price of 75 cents to free yourself of every symptom of these distressing complaints, if you think so call at our store and get a bottle of SHILOH'S VITALIZER. Every bottle has a painted guarantee on it, use accordingly, and if it does you no good it will cost you nothing. Sold by Osgood Bros., N. E. corner Seventh and Broadway.

R. WALKER, Contractor and Builder, and Jobbing. Wood Mantles and special Furniture made to order at 364 Twelfth street.

MINING STOCK REPORT.

San Francisco, June 24, 1889.

MORNING SALES—REGULAR SESSION.

50 Alpha Con....1 25	300 Mexic. 3 05@3 10
200 Baltimore.......15	150 Mt D..........2 00
550 Belchr..3 10@3 15	400 Nev Queen....1 10
410 B& Br.3 00@3 05	215 Occd..........1 50
100 Bullion.........65	700 Ophir...4 45@4 50
50 Chollar.......1 55	450 Ovrmn.........1 15
150 Cmwh...4 25@4 30	270 Potosi 3 60@3 65
100 CC&V.........7½	300 Savage.2 00@2 05
40 Confi..........6 00	300 Scorpion.........20
950 Con Imperial....45	170 S B &MC......1 85
250 C. P. ..2 50@2 65	150 S Nev.........2 10
400 Gould&Curry2 20	100 Silver Hill.....55
300 Grand Prize....70	200 Utah...........96
170 H &N.3 40@3 45	100 Weldon.........20
350 Justice.......1 35	200 W Con..........30
200 L Washgn.....40	110 Y Jkt 2 90@3 00

Clubhouse Rules.

The members of the South San Pablo Athletic and Social Club have passed a new house rule, that all members whose pants bag at the knee shall linger in the outer vestibule until their pants are pressed. Jumpers are not in style and blazers go only when embroidered. The Oakland clubs are considering the propriety of passing similar rules. If they cary out this project all the clubmen of Oakland must have their suits made by O'Connor, the tailor, at 1010 Broadway. O'Connor's pants never bag at the knee, and his coats fit like the fig leaf upon a statue. He is especially prepared to clothe the *jeunesse doree* in proper summer suits.

Cheap Horse for Sale, $25.

Also four carts, brand new, $22 50 each, a number of old wagons, one pony phaeton. See them at H. SCHELLHAAS, 408 Eleventh street.

We have a speedy and positive cure for catarrh, diphtheria, canker mouth, and head-ache, in Shiloh's Catarrh Remedy. A nasal injector free with each bottle. Use it if you desire health and sweet breath. Price 50 cents. For sale by Osgood Bros., Seventh and Broadway, Oakland.

THE MIDNIGHT HORROR

Of the Burning of Dietz Opera House and the Oakland Theater.

The warning of a disaster which might occur, seemed to strike the nail on the head; but from general opinion, it does not seem to strike the public as favorably as the rapid transit of the People's Express Company, who have become the most popular company on the Pacific coast by being prompt. Their last addition to their service is a large trundle wagon built especially for them, for hauling Pianos and Furniture. Their baggage system is perfect. Trunks checked at Hotels or Residences to all parts of the United States. Telephone 326. Office 423 Tenth street.

DROP in to George's Exchange, 177 Eighth street, for fresh beer on tap, choice wines, liquors and cigars, and weiss beer.

Watch Club Drawing.

The following drew watches Saturday June 22d:

Club No. 1, member No. 42
Club No. 2, member No. 5[illegible]
Club No. 3, member No. 3.
Club No. 4, member No. 3[illegible]
Club No. 5, member No. 3[illegible]
Club No. 6, member No. 1[illegible]
Club No. 7, member No. 3[illegible]
Club No. 8, member No. 2[illegible]
Club No. 9, member No. 3[illegible]
Club No. 10, member No. [illegible]
Club No. 11, member No. [illegible]
Club No. 12, member No. 4[illegible].
Club No. 13, member No. [illegible].
Club No. 14, member No. [illegible]
Club No. 15, member No. 1[illegible].
Club No. 16, member No. 5[illegible].
Club No. 17, member No. 5[illegible].

18th, 19th and 20th clubs now forming and will draw Saturday, June 29th. United States Watch Club, 621 Market street, (Palace Hotel Building), San Francisco. Open till 8 P. M.

Notice of Removal

Mrs. Whitaker of 1115 Broadway wishes to inform her patrons and the ladies of Oakland and vicinity that she will remove her dressmaking and cloak parlors to the Playter block, corner of Fourteenth street and Broadway, July 1st, having associated herself with Miss Fulton; thanking the ladies for their past patronage and soliciting a continuance of the same.

Crowley's Eastern Market.

For the best stall fed fresh meats, beef, veal, mutton, lamb, pork, ham and bacon, try Crowley's Eastern Market, 1361 New Broadway between Twenty-first and Twenty-second streets. Corned beef, salt pork, and all kinds of sausages always on hand. Orders called for and delivered to all parts of the city free of charge. T. J. CROWLEY, proprietor.

SANTA FE ROUTE EXCURSIONS

Leave Oakland every Thursday in Pullman Tourist Sleeping Cars, completely equipped. No change to Chicago. Managed by regular salaried employes. For full particulars call on or address J. J. Warner, Passenger Agent, 972 Broadway, corner Tenth st.

MRS. T. C. GOTT, of San Francisco, dressmaking parlors are at 901 Broadway, where she will be pleased to receive the patronage of the ladies of Oakland.

THE Whitney, Standard Oakland Transfer Company Working force is forty men, running twenty-four wagons, we have just added another wagon, and will make two trips a day between Oakland and Berkeley. We also have the finest storage rooms on the first floor under the Galindo Hotel. Come and see us. Largest wagons for furniture.

OSCAR FITCH, Superintendent.

Fourteenth Street Theater, This Evening.

Continuation Sale of Prof. Schafer's Paintings. There are about 40 pieces left for the sale this evening and among them are three valuable exhibition paintings brought over from the gallery in the city, which are probably the best three landscapes ever exhibited in our city. Mr. Schafer is about to depart for Europe, and is determined on closing out everything regardless of value. This evening ten paintings will be given away free of charge. This is a splendid chance to get some of Mr. Schafer's best works, as there is no limit or reserve on anything.

The Monterey Dudes.

Two young gentlemen from Alice street are now pickling themselves in the brine of Monterey. They wear seven suits a day, and are the wonder of the fashionable moths that flicker around the electric lamps of Del Monte. Their clothes fit to perfection, and they are usually followed by a throng of young ladies, all looking and anxious for merely one smile. Though clothes do not make the man they have an effect upon his popularity. These young men have all their clothes made by Joe Lancaster, the artist tailor of Oakland, whose trousers waistcoats and coats fit like the garments of a gentleman should fit. Lancaster is the tailor for those who want to be well dressed and who also wish to avoid paying fancy prices for no result.

SAVED.—A fine family of children were all afflicted with scrofula. Two died early; the rest would soon have followed, but for the timely and persevering use of Ayer's Sarsaparilla which built them up into a healthy and vigorous manhood.

Notice to Dressmakers.

If you're in need of curled hair for fitting-up a fine dress, you can purchase the same, in large or small quantities, at H. SCHELLHAAS', Eleventh st.

LADIES wishing to learn a reliable system of dress cutting, should learn Mme. Kellogg's system with full instructions for $10, at the School of Dress Cutting, 1003½ Broadway.

The reason why the popular coal dealer M. M. Bridges, corner of Sixth and Washington streets, sells so much coal is because he buys for cash and sells you what you buy at the lowest market prices. Full weight guaranteed.

DRINK PHOSA.

Public Opinion

Muller! Optician! here the very best
Unknown to fail, he long has stood the test!
Let all whose sight is weak, to Muller go;
Learn you in business he is never slow;
Enter at 1. 3. 5. Montgomery street;
Remember! Muller ne'er has met defeat.

WANTED, *everybody* to call and see H. SCHELLHAAS.

For Sale, Lot of Second Hand Tinware, crockery and glassware for camping purposes. Come and see us if you are fitting up for a day or for life. H. SCHELHAAS, Eleventh st.

Patent Kitchen Tables, $4 50 Each. New, neat and clean. We must sell 40 of them inside of 20 days. H. SCHELLHAAS, 408 Eleventh street.

Camping Mattresses From 75c. Up. Cots and folding beds. Tents, all complete, cheap for cash, at H. SCHELLHAAS', 408 Eleventh street.

Yellowstone National Park.

To Eastbound passengers the Yellowstone National Park is now open for the regular summer season. The Northern Pacific Railroad is the only line running to the Park, and the most comfortable and luxurious line to all points East and North. The only line running through Pullman vestibuled sleepers and dining cars from the Pacific Coast East. Tickets and further information, T. K. Stateler, Pass. Agent, 618 Market street, San Francisco.

UNION PACIFIC EXCURSION

Pullman tourist cars. Oakland to Chicago without change, via Central and Union Pacific Railroads. Quick time and popular route. Uniformed porters. Select in every way, especially for ladies without escorts. For berths, etc., call on or write to

GEO. B. SEAMAN,
12th & Broadway. Passenger Agent.

A CASE of eczema or salt rheum, which had extended over the whole body, only the face and hands had been treated by Dr. Bluett for some six weeks with rapid improvement from the start is now about well. The patient is well known in business circles and by consent his name and residence can be had at the Doctor's office, 1069 Broadway, corner Twelfth street.

Dr. Hadden, Specialist—Consultation Free.

This eminent physician and surgeon has been thirty years in hospital and private practice. All diseases, no matter from what cause or how long standing, successfully treated. Do not despair or delay but come and be cured. Doctor Hadden's experience is practical and thorough and his ability unquestioned. It costs nothing for advice or consultation by letter or at office. Doctor Hadden, Burlington Hotel, 605 Market street, San Francisco, Cal.

IF you want the privilege of paying off your mortgages at will make them through Goldberg & Hart, 469 Ninth street, who are prepared to accommodate borrowers for any amount at 6 per cent on the installment plan.

"Let it Serve for Table Talk."

The merits of Sperry's flour.

Children Cry for Pitcher's Castoria.

DIED.

MARTIN—At Liverpool, May 29, 1889, Mary Emma Martin, wife of D. E. Martin of Oakland, Cal.

Funeral services at late residence, 1323 Harrison street, Oakland, on WEDNESDAY, June 26th, at 3 o'clock P. M. Interment private. No flowers.

COGGESHALL—Accidentally drowned at Oak Point, Washington Territory, Thursday, June 20, Fred R., beloved husband of Emma Elder and only son of Mrs. Capt. Coggeshall.

Funeral TO-MORROW (Tuesday, June 25), at 4 P. M., from the residence of Mrs. Capt. Coggeshall, corner San Pablo avenue and Forty-fifth street, Oakland.

ROYAL

BAKING POWDER

Absolutely Pure.

This powder never varies. A marvel of purity strength and wholesomeness. More economical than the ordinary kinds, and cannot be sold in competition with the multitude of low test, short weight alum or phosphate powders. Sold only in cans. ROYAL BAKING POWDER CO., 106 Wall street, N. Y.

S. SCHWARTZ,

Practical Merchant Tailor

479 NINTH STREET,

One door from cor. Washington, Oakland, Cal. Formerly of 53 Second St., San Francisco.

SUITS MADE to ORDER

... AT ...

Prices of Ready-Made Clothing.

ALL ORDERS PROMPTLY ATTENDED TO

And a Perfect Fit Guaranteed.

RICORD

Beware of Imitations. Buy none but the GENUINE

DR. RICORD'S RESTORATIVE PILLS, a specific for exhaustive vitality, physical debility, wasted forces, nervous derangements, constitutional weakness, etc., approved by the Academy of Medicine, Paris, and the medical celebrities of the world. Agents, J. G. STEELE & CO., 635 Market street, Palace Hotel, San Francisco, Cal. Sent by mail or express anywhere. Box of 50, $1 25; of 100 $2 00; of 200 3 50; or 400, $6 00; preparatory pills, $2. Send for Circulars.

Resolution of Intention No. 14043 for Street Work on Tenth Avenue.

RESOLVED, THAT IT IS THE INTENTION of the Council of the City of Oakland to order the following street work to be done, to-wit:

That Tenth Avenue, in said city, from the north-easterly line of East Twenty-first street to the south-westerly line of East Twenty-second street be macadamized to the official line and grade.

Adopted June 17th, 1889.
True copy.

J. M. BRADY, City Clerk.

June 24, 1889.

Order No. 14039 for Street Work.

RESOLVED, THAT THE COUNCIL OF the City of Oakland deems it to be required by the public interest and convenience, and hereby orders the following street work to be done according to the general specifications for such class of work contained in its Resolution No. 14037 to-wit:

That Webster Street, in said city, from north line of Durant street to the south line of Walnut street, be graded to the official grade where not already done; also that the manholes and catch basins be raised to grade.

Adopted June 17th, 1889.
True copy.

J. M. BRADY, City Clerk.

June 24, 1889.

A Good Investment.

A Proprietary medicine company located in Massachusetts, fully organized and having good established trade-mark and sale; 200 per cent. profit. First-class testimonials. A large controlling interest is held by parties representing an estate, which must be settled. To an energetic party with $5000 to $10,000 to judiciously invest this is a rare chance. Address

W. C. FINEOUT, Drawer 27, New Haven, Conn.

JAMES WILSON,

Plumbing, Tinning, Gas Fitting

Gas Machines made and repaired.

1311 Broadway, and 1306 Telegraph Ave.

Orders promptly attended to. Estimate given

RICE & WHITE,

Stalls 2, 4, and 6,

CITY MARKET

Wholesale and Retail Dealers in Best Quality Meats. Fresh Meats on hand every day; also Game of all kind.

Too Late for Classification.

WANTED—A PLACE AS COOK IN a small private family by a Swedish girl, good references. Apply at 604 14th st. j24-1wx

WANTED—GOOD MILKER ON A ranch. Apply at 618 Eighth street, Oakland. je24-1wx

FOR SALE, ALMOST NEW—ANtique oak set of furniture, complete: also some bedding and two ingrain carpets; will be sold very reasonable. Address M. W., box 1, this office. je24-1wx

New To-day.

SOL. GREENHOOD,

1157 BROADWAY.

GREAT ANNUAL CLOSING OUT SALE!

In every department in the store this is an opportunity for ladies going into the country to supply themselves with articles needed at low prices.

SPECIAL.

Table Scarfs, Table Covers, Piano Scarfs, Lambrequins, etc.—reduced to half-price.

India Silks, figured, 75c to $1.25.

Persian Trimmings in all shades, 25 to 50c

Passementeries, 50c, 75c, $1 50, $2 00 to $5.

Fans (hand-painted), lace and feathers, $1.75—worth $3.

Spanish Guipure Lace Scarfs 2 yards long, $1.25 to $5.

Ladies' Fast Black Hose reduced to 20c per pair.

Ladies' Fancy and Solid Colored Hose, extra heavy, reduced to 25c a pair.

Ladies' Fancy Lisle Thread Hose reduced from $1 to 50c.

Ladies' Swiss Ribbed Vests reduced to 20c each.

Ladies' Ribbed Vests, extra [illegible], reduced to 25c.

Ladies' Lisle Thread Vests reduced to [illegible].

Ladies' [illegible] Silk Vests reduced to 75c.

Parasols, with long [illegible], reduced from $2 50 to $1 50.

SPECIAL.

A fine lot of colored linen hand embroidered Handkerchiefs—

Reduced from $[illegible] to [illegible]

[illegible]

Also a [illegible] line of [illegible] Handkerchiefs.

THE BALANCE OF OUR GOODS WILL BE SOLD AT SATISFACTORY PRICES, AND

10 Per Cent. Discount to All Purchasers.

SOL. GREENHOOD, 1157 BROADWAY

BRICKS.

300,000 NOW IN KILN AND WILL BE READY FOR MARKET **JUNE 10th.**

CONTRACTORS AND BUILDERS

CAN SECURE THE

BEST BRICKS EVER MANUFACTURED IN CALIFORNIA

(Made by White Labor), by Applying at the

YARDS, Cor. Fruit Vale Ave. and Tidal Canal;

W. B. MERRILL, Proprietor.

PURE

ICE CREAM SODA

WITH THE BEST CALIFORNIA FRUIT SYRUPS AT THE

NEW YORK BAKERY, 908 BROADWAY

Ice Cream Delivered to any part of the City.

Order No. 14,040 for Street Work.

RESOLVED, THAT THE COUNCIL OF the City of Oakland deems it to be required by the public interest and convenience, and hereby orders the following street work to be done according to the general specifications for such class of work contained in its Resolution No. 13,647, and plans in City Engineer's office, to-wit:

That Linden street, in said city, from the sewer in center line of Fifth street, to the southerly line of Railroad avenue, be sewered with a vitrified stone pipe ten (10) inches in diameter; also, that "Y" branches of 6 inch openings be constructed, one to each lot fronting on Linden street; also, that one brick ventilating manhole be constructed at the southerly line of Railroad avenue.

Adopted June 17th, 1889.
True copy.

J. M. BRADY, City Clerk.

June 24, 1889.

Order No. 14,038 for Street Work.

RESOLVED, THAT THE COUNCIL OF the City of Oakland deems it to be required by the public interest and convenience, and hereby orders the following street work to be done according to the general specifications for such class of work contained in its Resolution No. 13,647, and plans in City Engineer's office, to wit:

That Eighth street in said city, from the sewer in center of Jackson street to a point 150 feet west of Jackson street, be sewered with a vitrified iron stone pipe eight inches in diameter; also that there be constructed thereon eight Y branches of 6 inch openings, one to every lot fronting thereon; and one brick ventilating manhole at upper end of sewer and one iron ventilating manhole at Jackson street crossing.

Adopted June 17th, 1889.
True copy.

J. M. BRADY, City Clerk.

June 24, 1889.

Order No. 14,042 for Street Work.

RESOLVED, THAT THE COUNCIL OF the City of Oakland deems it to be required by the public interest and convenience, and hereby orders the following street work to be done according to the general specifications for such class of work contained in its Resolution No. 14037, to-wit:

That Broadway, in said city, from the northern line of Fourteenth street to the northern boundary line of the City of Oakland, except such portion thereof as is required by law to be kept in order or repair by any person or corporation having railroad tracks thereon, be graded to the official subgrade for macadam; also that one stone culvert according to plans and specifications in the City Engineer's office, be constructed at the creek crossing Broadway near the northern boundary line.

Adopted June 17th, 1889.
True copy.

J. M. BRADY, City Clerk.

June 24, 1889.

Order No. 14,041 For Street Work.

RESOLVED, THAT THE COUNCIL OF the City of Oakland deems it to be required by the public interest and convenience, and hereby orders the following street work to be done according to the general specification for such class of work contained in its Resolution No. 13,647, and plans on file in City Engineer's office, to-wit:

That Myrtle street in said city, from the north line of Fourteenth street to the north line of Sixteenth street be sewered with an eight inch vitrified iron stone pipe; also that Y branches of five inch openings, one to each lot fronting thereon; also that two brick ventilating manholes be constructed thereon, one at the north line of Fourteenth street and one 277 feet north of Fourteenth street.

Adopted June 17th, 1889.
True copy.

J. M. BRADY, City Clerk.

June 24, 1889.

H. SCHWARTZ,

Surgeon Chiropodist and Electricist,

CURES CORNS, BUNIONS,

Ingrown and Club-Nails, without pain

All diseases OF THE FEET treated successfully. $25 cents each. Office, 1115 Broadway, cor. Thirteenth St., room 21. hours 8 A. M. to 12 M. and 1 to 6 P. M. CORNS extracted with no PAIN

A. O. H.

DIVISION NO. 2.—A SPECIAL meeting of the above Division will be held at St. Mary's Hall MONDAY EVENING, June 24th. Officers will be installed. Every member is requested to be present. By order M. J. RYAN, County Delegate.

LOUISVILLE RESTAURANT AND OYSTER PARLOR,

The neatest and best restaurant in Oakland Open day and night. Private rooms for ladies

910 Broadway, Oakland,

JOHN SLAVICH - Proprietor

Fresh Milch Cow for Sale

By applying to

R. E. ROWLAND

Oak Grove Farm, San Pablo Creek, or by addressing box 87, Oakland Postoffice.

LOG CABIN BAKERY,

OF

OAKLAND and SAN FRANCISCO,

THE

Largest ✦ Home ✦ Bakers

ON THE

PACIFIC COAST.

The only bakers having ovens in San Francisco and Oakland; daily wagon services in Oakland, Alameda, Berkeley, Fruitvale, Lorin, Golden Gate and San Francisco.

OAKLAND SALESROOMS:
475 Eleventh Street.
2075 San Pablo Avenue.

SAN FRANCISCO SALESROOMS:
2004 Fillmore Street
1032 McAllister Street,
1435 Polk Street.
409 Hayes Street.

Superfluous Hair, Moles, Birth Marks Permanently Removed.

All Diseases of the Feet, Corns, Bunions, Inverted Nails Entirely Cured.

DR. KAUFMAN, 919 Webster Street, Near Ninth Street.

COAL

Wallsend, $9 Per Ton. Has No Equal

Seattle, $7.50 Per Ton. Genuine.

$1 extra if in Sacks. Spot Cash Free delivery

PACIFIC **Iron and Nail Co.**

First & Myrtle sts., OAKLAND.

ARMAND CAILLEAU,

LEADING

Cloak and Suit House,

48 Geary St., San Francisco.

GREAT REDUCTION!

ON ACCOUNT OF HIS

Departure for Paris.

Wraps,
Jackets,
Tea Gowns,
Jerseys, etc.

Mr. Cailleau informs his customers who want to give him a special order for Paris, to come before the inst.

THE MOST COMPLETE STOCK OF

FIREWORKS

At Wholesale. See

H. G. SMITH, 1462 Seventh Street,

WEST OAKLAND.